



TENANT IMPROVEMENTS FOR
ECONOMIC DEVELOPMENT AND CHILD SUPPORT SERVICES
2420 6TH STREET, EUREKA, CA

		VICINITY MAP	PROJECT DESCRIPTION	
		 PROJECT SITE 2420 6TH STREET EUREKA, CA	SCOPE INCLUDES: BASE BID: TENANT IMPROVEMENTS TO THE INTERIOR FOR THE OFFICES OF THE HUMBOLDT COUNT ECONOMIC DEVELOPMENT SCOPE INCLUDES REMOVAL AND CONSTRUCTION OF NON-BEARING WALLS, RETROFITTING AND RELOCATING OF ELECTRICAL LIGHTING AND POWER TO ACCOMMODATE NEW SPACE PLANNING. AND ASSOCIATED ADA ACCESSIBILITY IMPROVEMENTS BID ALTERNATE ONE: THE INTERIOR FOR THE OFFICES OF THE HUMBOLDT COUNT ECONOMIC DEVELOPMENT AND CHILD SERVICES DEPARTMENTS DESIGNATED ON DETAIL 1 / A-0 SCOPE INCLUDES REMOVAL AND CONSTRUCTION OF NON-BEARING WALLS, RETROFITTING AND RELOCATING OF ELECTRICAL LIGHTING AND POWER TO ACCOMMODATE NEW SPACE PLANNING. AND ASSOCIATED ADA ACCESSIBILITY IMPROVEMENTS	
			DIRECTORY	DRAWING INDEX
		GENERAL NOTES	OWNER	A-0 COVER SHEET
			HUMBOLDT COUNTY	A-0.1 CODE ANALYSIS
			825 5TH STREET, ROOM 112 EUREKA, CA 95501 707-476-2388 CONTACT: TRAVIS SMITH CAO PROJECT MANAGER	A-0.2 DEMOLITION PLAN
			ARCHITECT	A-0.3 SITE PLAN - ACCESSIBILITY & GREEN CODE E.V.
			ALAMEIDA ARCHITECTURE 555 SOUTH MAIN STREET, SUITE 2 SEBASTOPOL, CALIFORNIA 95472 (707) 824-1219 FAX (707) 824-2670	A-0.4 ACC EGRESS PLAN
			DEFERRED APPROVAL	A-1 NEW FLOOR PLAN
			MODIFICATIONS TO EXISTING FIRE ALARM SYSTEM	A-1.1 FLOOR PLAN BID SUBTOTALS & ALTERNATES LEGEND
			MODIFICATIONS TO EXISTING FIRE SPRINKLER SYSTEM	A-1.2 RESTROOM - DETAIL PLAN & DETAILS
			REBID MODIFICATIONS	A-1.3 DETAILED ACC INTERVIEW RM AND GENDER NEUTRAL RESTROOM PLAN
			1. OMIT NEW LIGHTING FIXTURES FROM SCOPE RETROFIT EXISTING FIXTURES WITH T-8 LED W/ BALLAST BYPASS.	A-1.4 DEPARTMENTAL DISTRIBUTION PLAN
			2. OMIT NEW DAYLIGHT CONTROLS. EXISTING LIGHTING CONTROLS TO REMAIN.	A-2 R.F.C.P. DEMOLITION
			3. OMIT WALL COVERINGS.	A-2.2 R.F.C.P. NEW
			4. OMIT BID ALTERNATE: CAFE BAR - CASEWORK AND ASSOCIATED PLUMBING	A-3 SITE ACCESS DETAILS
				A-3.1 ADA SIGNAGE PLAN
				A-3.2 SIGN SCHEDULE & DETAILS
				A-4 INTERIOR ELEVEATIONS
				A-4.1 RECEPTION AND COUNTER SECTIONS
				A-5 TYPICAL METAL STUD PARTITION CONSTRUCTION
				A-6 CASEWORK DETAILS
				A-7.0 SUSPENDED CEILING LAYOUT AND DETAILS
				A-7.1 SUSPENDE ACCOUSTICAL CEILING DETAILS
				A-7.2 SUSPENDED DRYWALL LAYOUT
				A-7.3 SUSPENDED DRYWALL DETAILS
				A-7.4 SUSPENDE DRYWALL CEILING WHERE PARTIALLY JOISTED
				A-8 ROOM SCHEDULE
				CG-1 CAL GREEN CHECKLIST
				CG-2 CALGREEN CHECKLIST
				CG-3 CALGREN CHECKLIST
				E-0 ELECTRICAL SCHEDULES AND NOTES
				E-1 ELECTRICAL POWER DEMOLITION
				E-2 POWER PLAN
				E-3 LIGHTING PLAN
				M-1 MECHANICAL PLAN - DESIGN BUILD

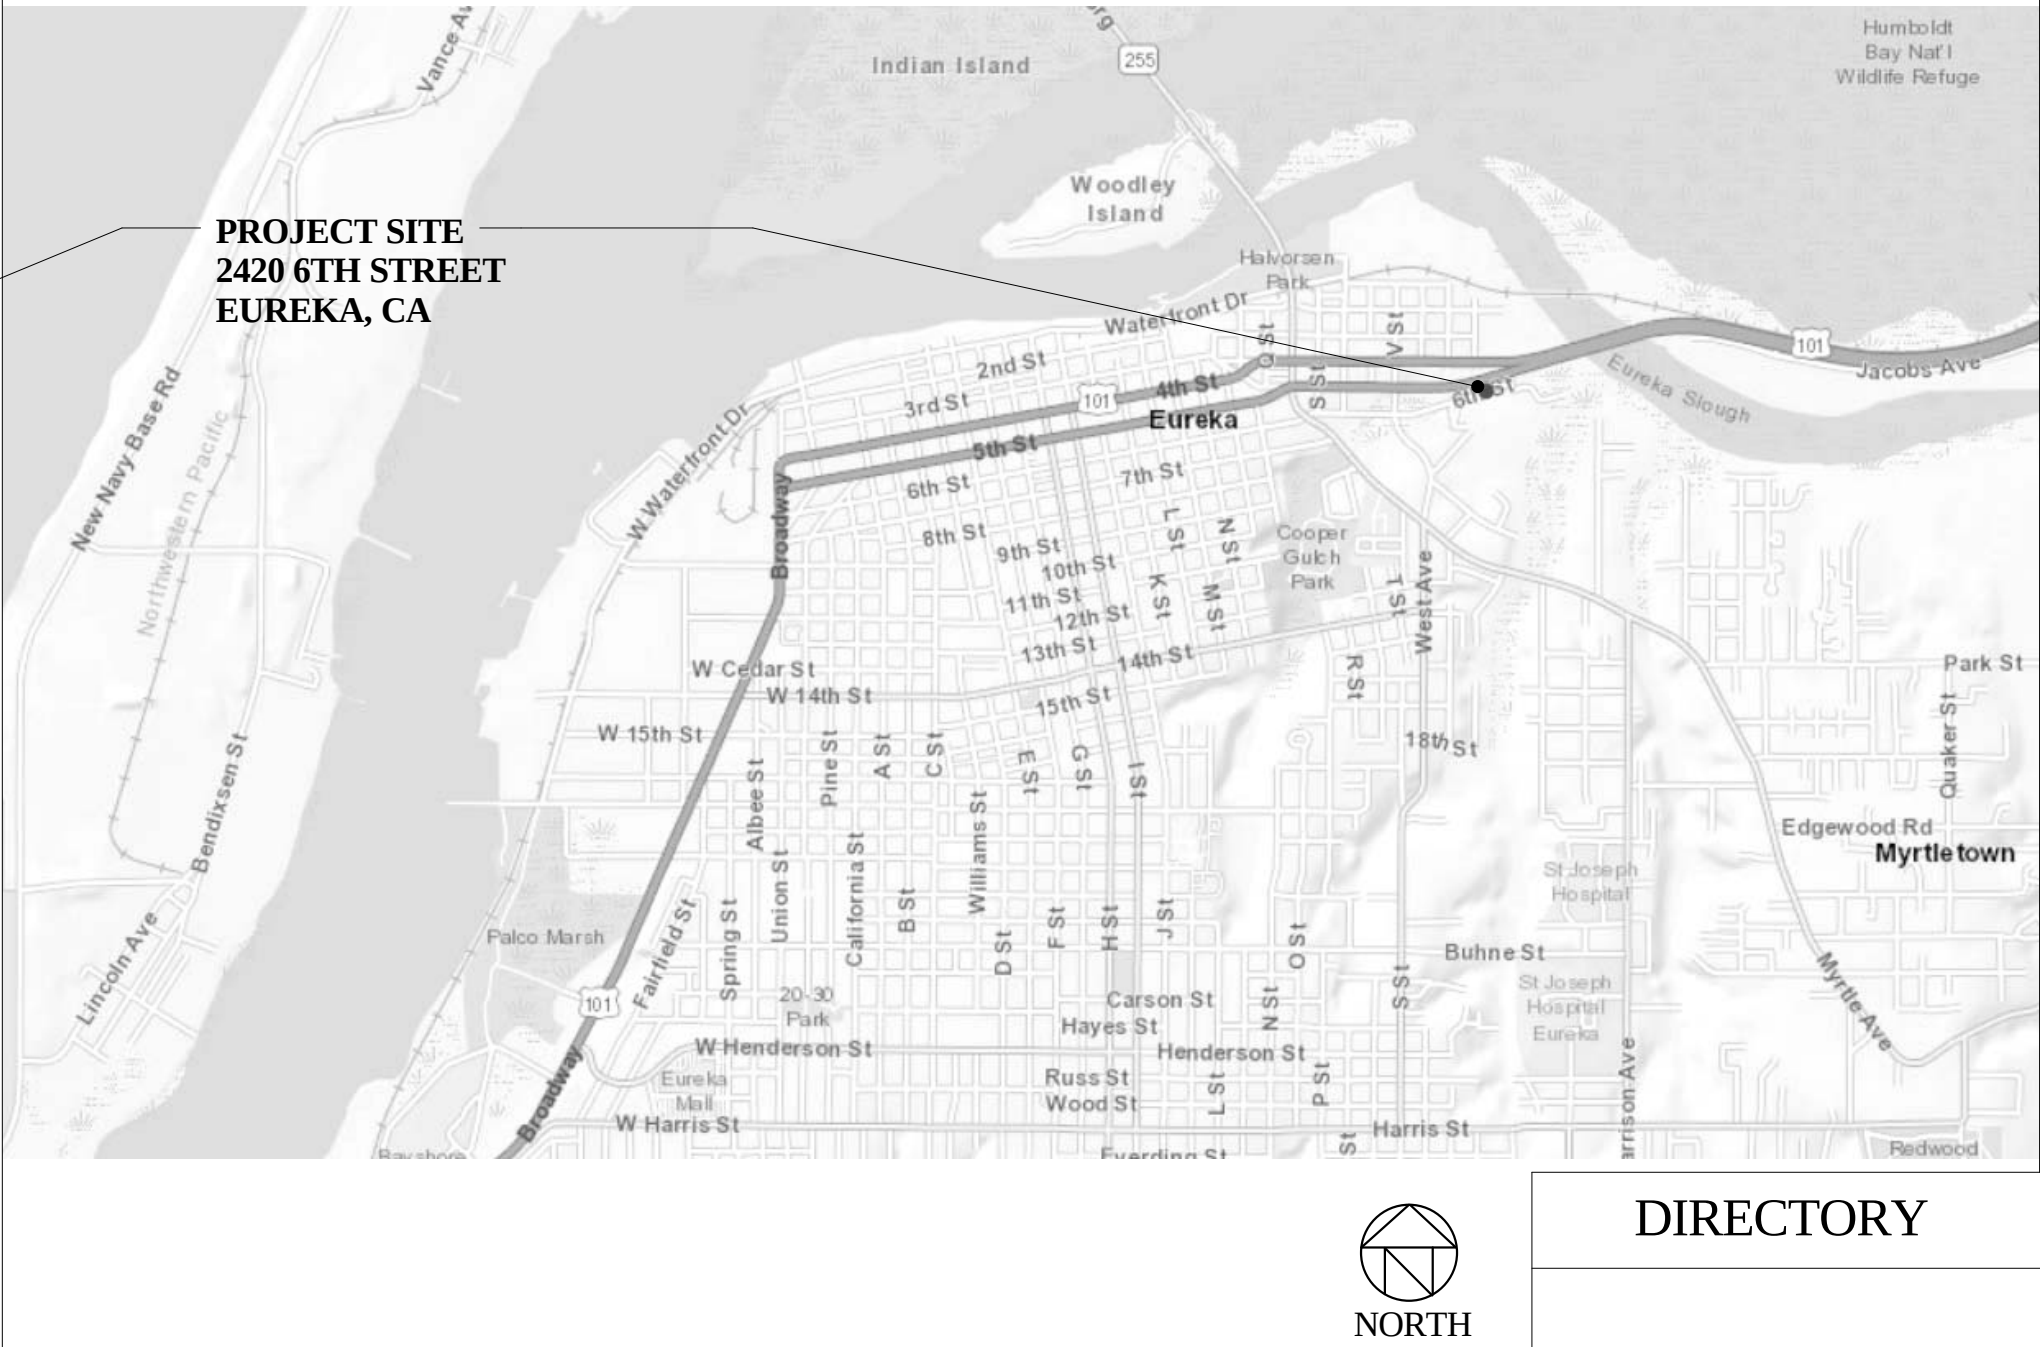


Scale	1/8" = 1'-0"
-------	--------------

 

PROJECT
TENANT
IMPROVEMENTS
FOR ECONOMIC
DEVELOPMENT AND
CHILD SUPPORT
SERVICES

2420 6TH STREET
EUREKA, CA

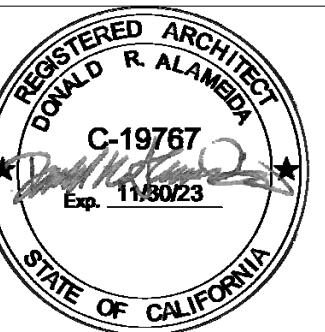
[illegible]

SITE PLAN - ACCESSIBILITY

Project number	2108
Date	10/14/23
Drawn by	Author
Checked by	Checker

A-0.3

Scale	As indicated
-------	--------------

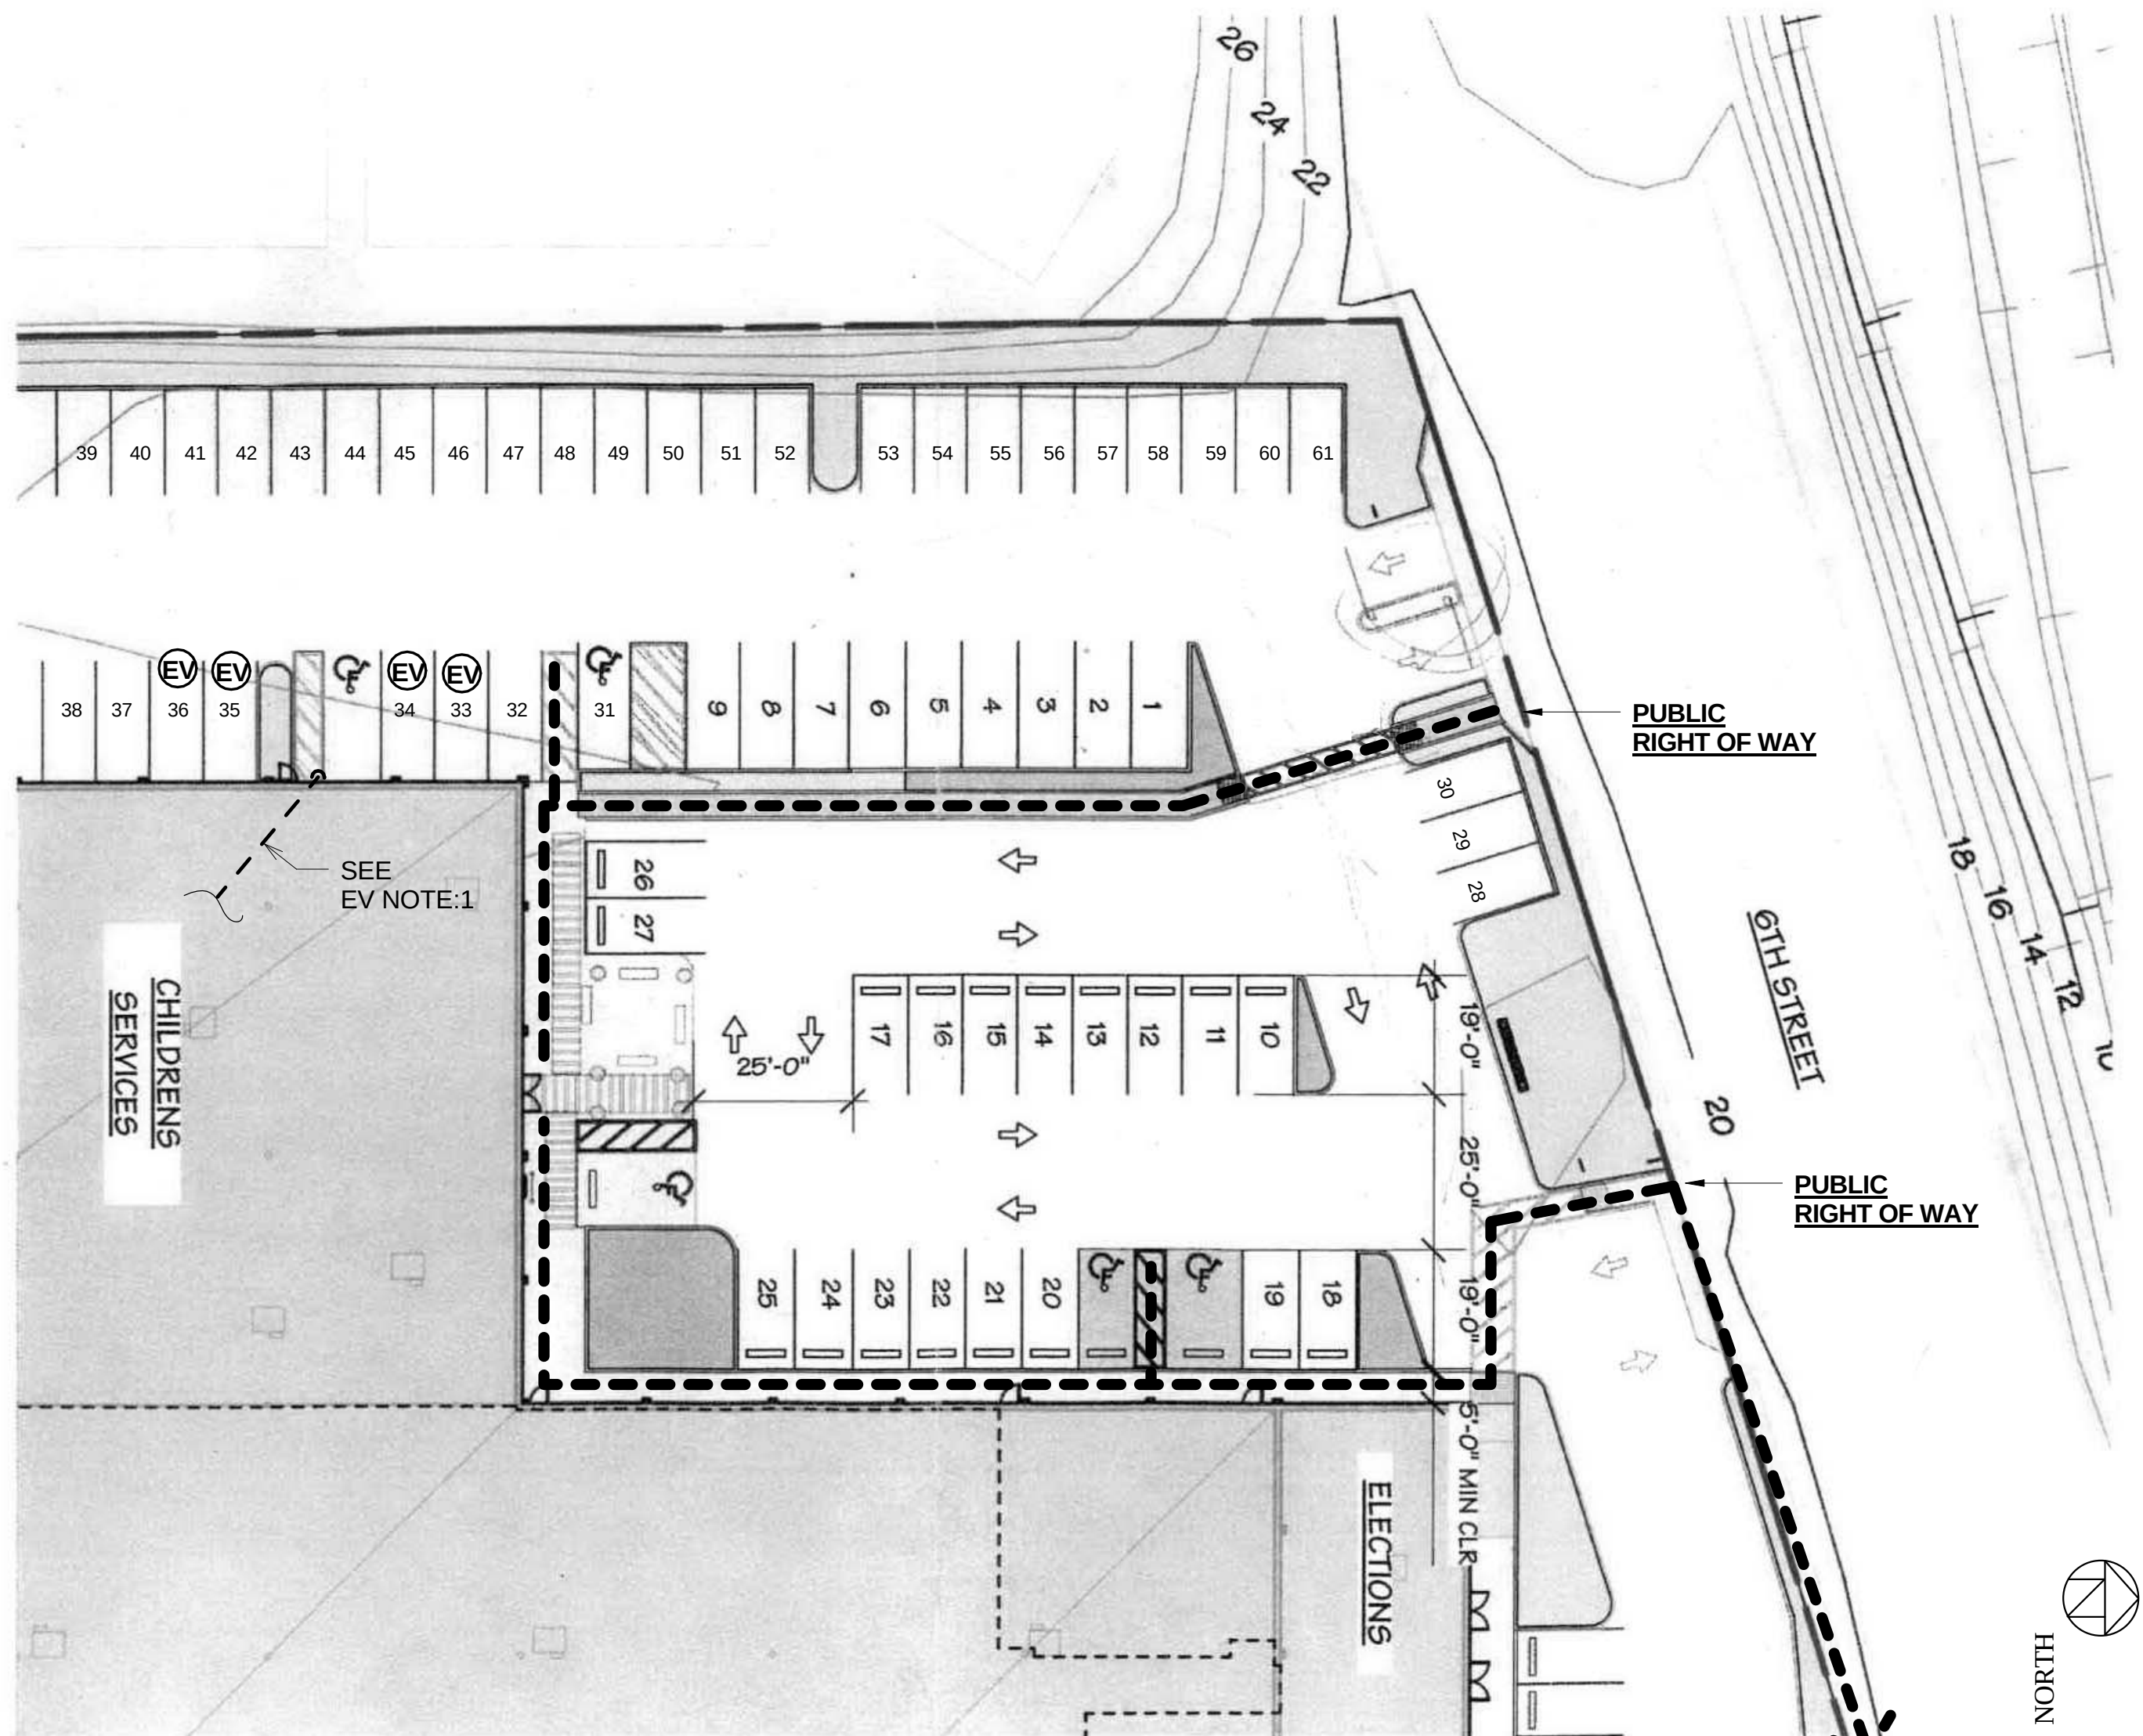

SEE DETAIL

3

-

FOR CONTINUATION

EV E.V. READY
PARKING
SPACE

PARKING FOR
CHILD PROTECTIVE SERVICES,
ECONOMIC DEVELOPMENT
AND DEPARTMENT OF ELECTIONS

EXISTING PARKLING	
STANDARD STALL =	60
ACCESSIBLE VAN =	2
<u>ACCESSIBALE =</u>	<u>2</u>
TOTAL	64

REQUIRED ACCESSIBLE
PARKING FOR 51- 75
3 REQUIRED < 4 PROVIDED

E.V.NOTE 1.

INSTALL 2" CONDUIT FROM
DISTRIBUTION PANEL "W" 800 AMP
SERVICE LOCATED IN ROOM 166
ABOVE CEILING, TROUGH EXTERIOR
WALL AND TEMINATE FOR FUTURE
E.V. SUBPANEL & CHARGERS @ 42"
ABOVE GRADE ON EXTERIOR WALL.

C.B.C. GREEN CODE ELECTRIC VEHICAL READY REQUIREMENT


TABLE 5.106.5.3.3

TOTAL NUMBER OF ACTUAL PARKING SPACES	NUMBER OF REQUIRED EV CHARGING SPACES
0-9	0
10-25	1
26-50	2
51-75	4
76-100	5
101-150	7
151-200	10
201 and over	6 percent of total ¹








1. Calculation for spaces shall be rounded up to the nearest whole number.

1 SITE PLAN - ACCESSIBILITY
A-0.3 1/2" = 1'-0"

& GREEN CODE E.V. PARKING

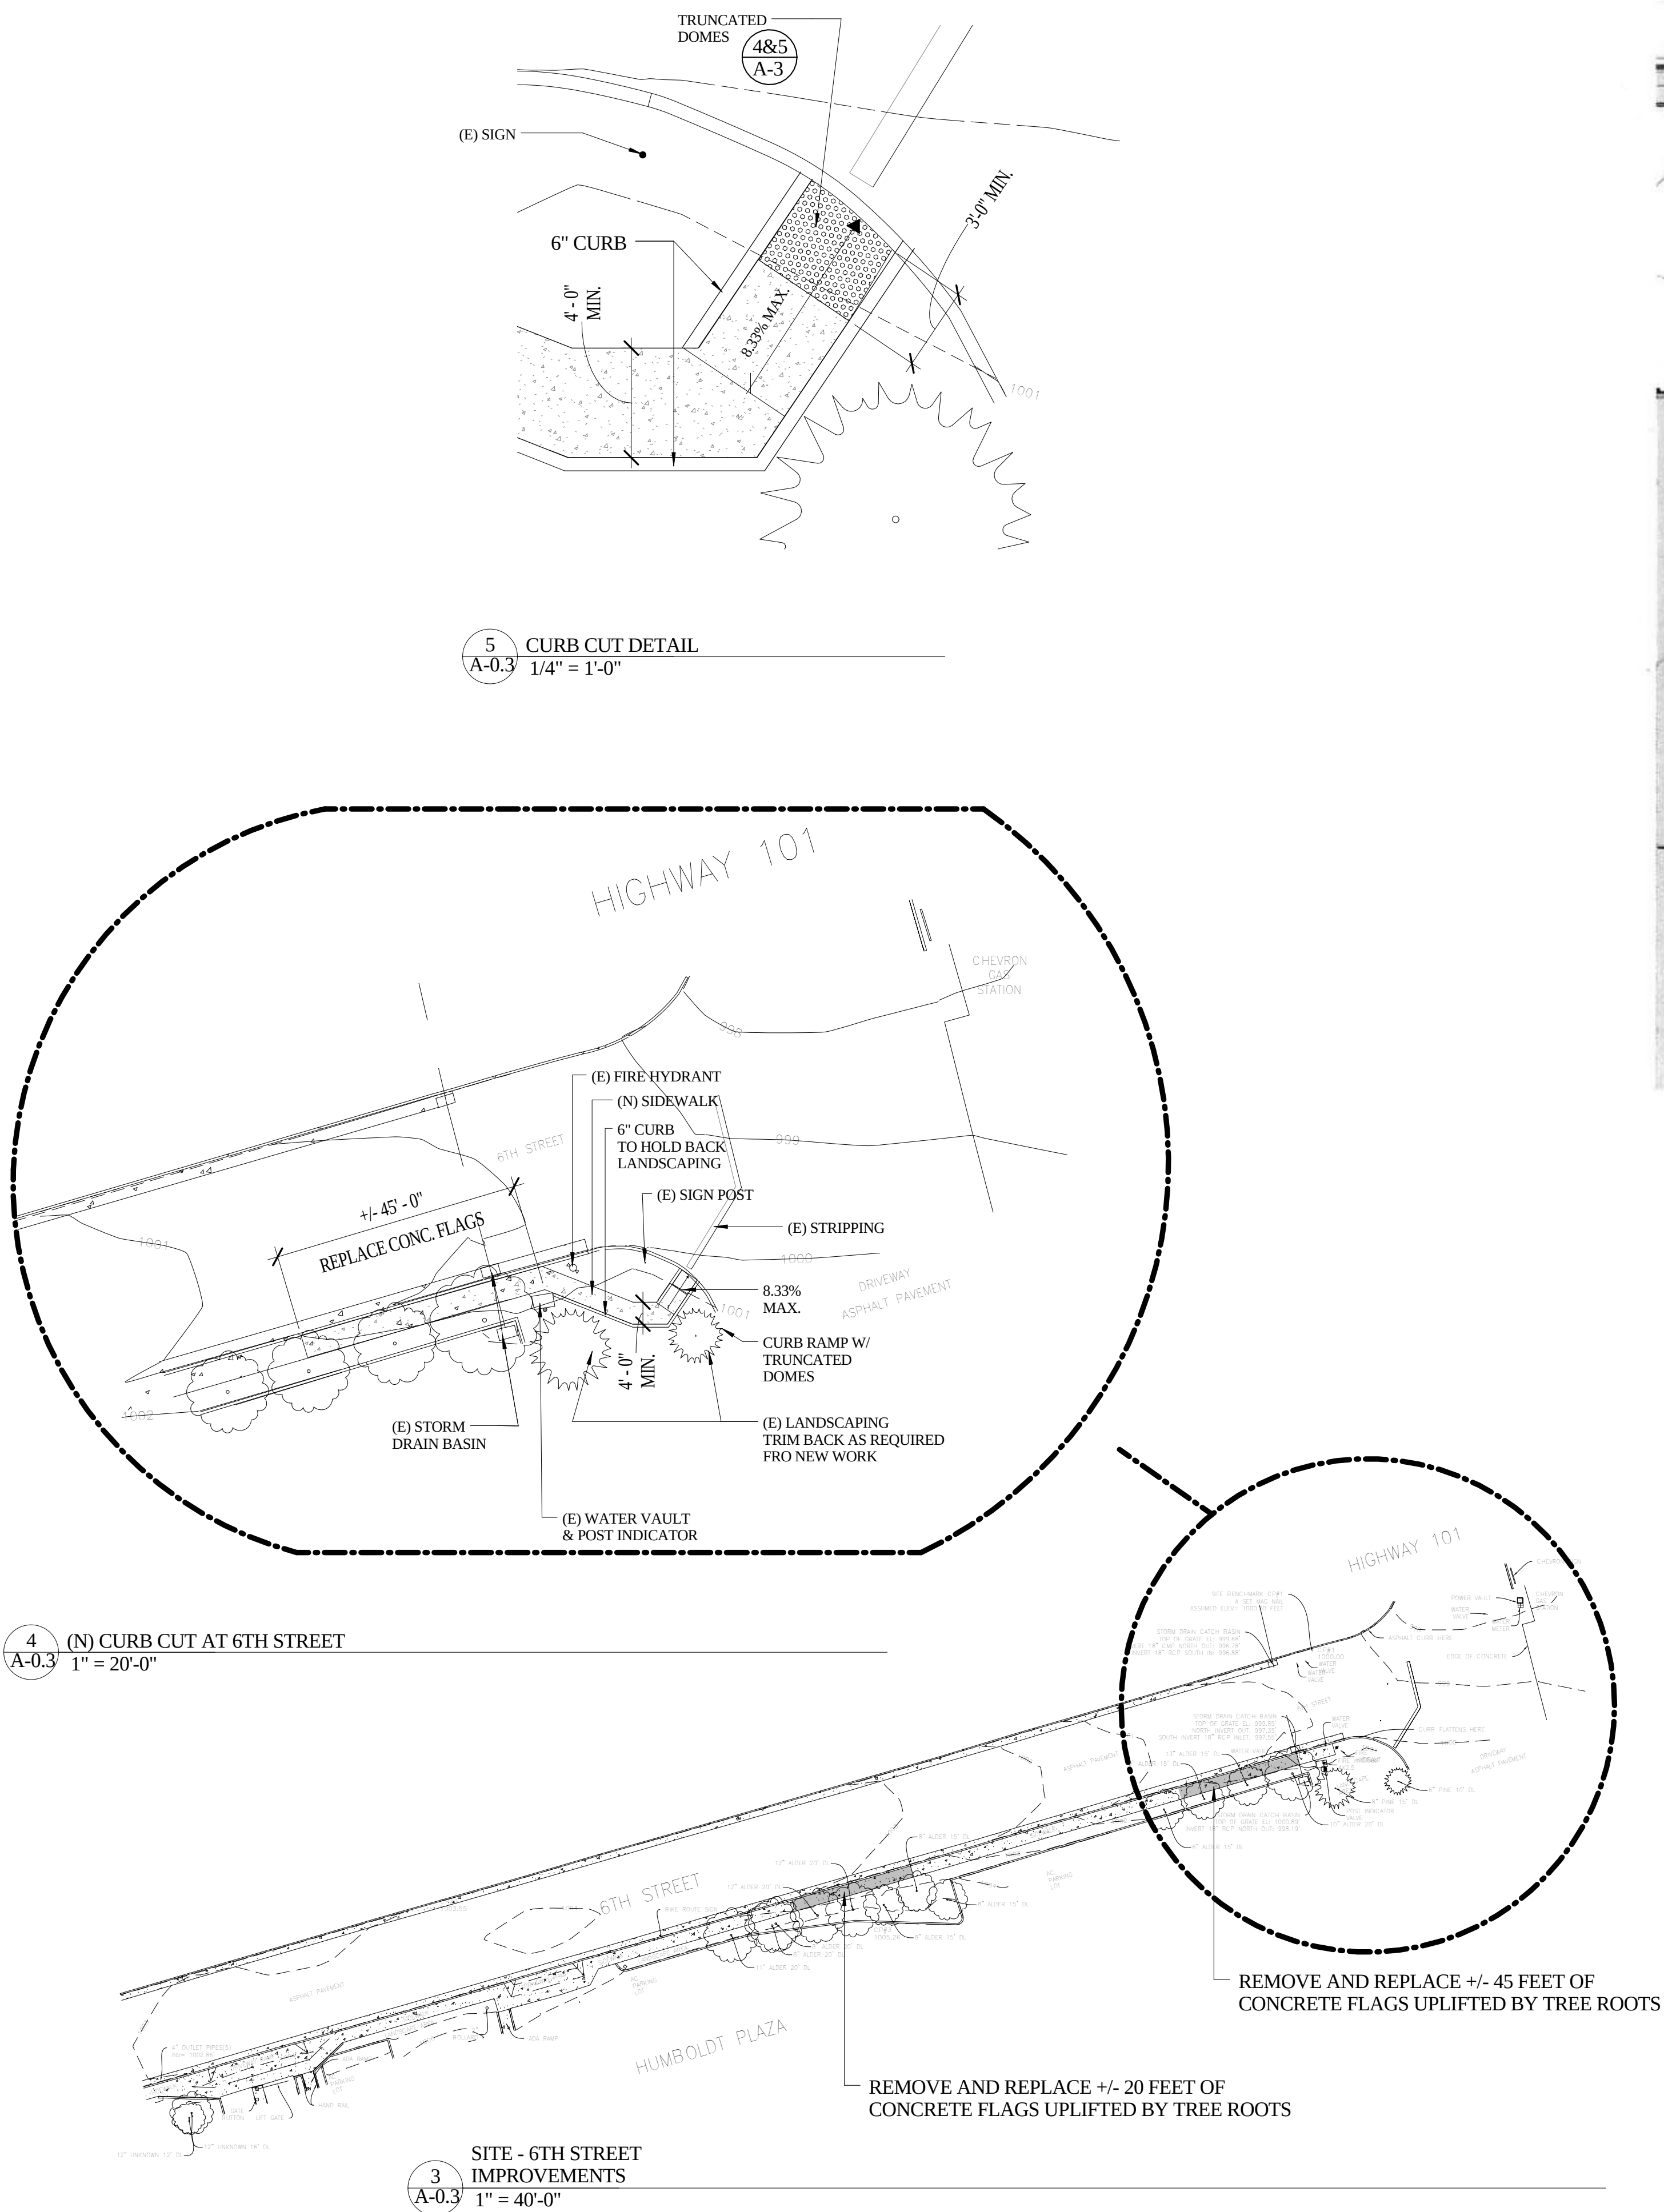


1 FIRST FLOOR EXITING PLAN
A-0.4 1/8" = 1'-0"

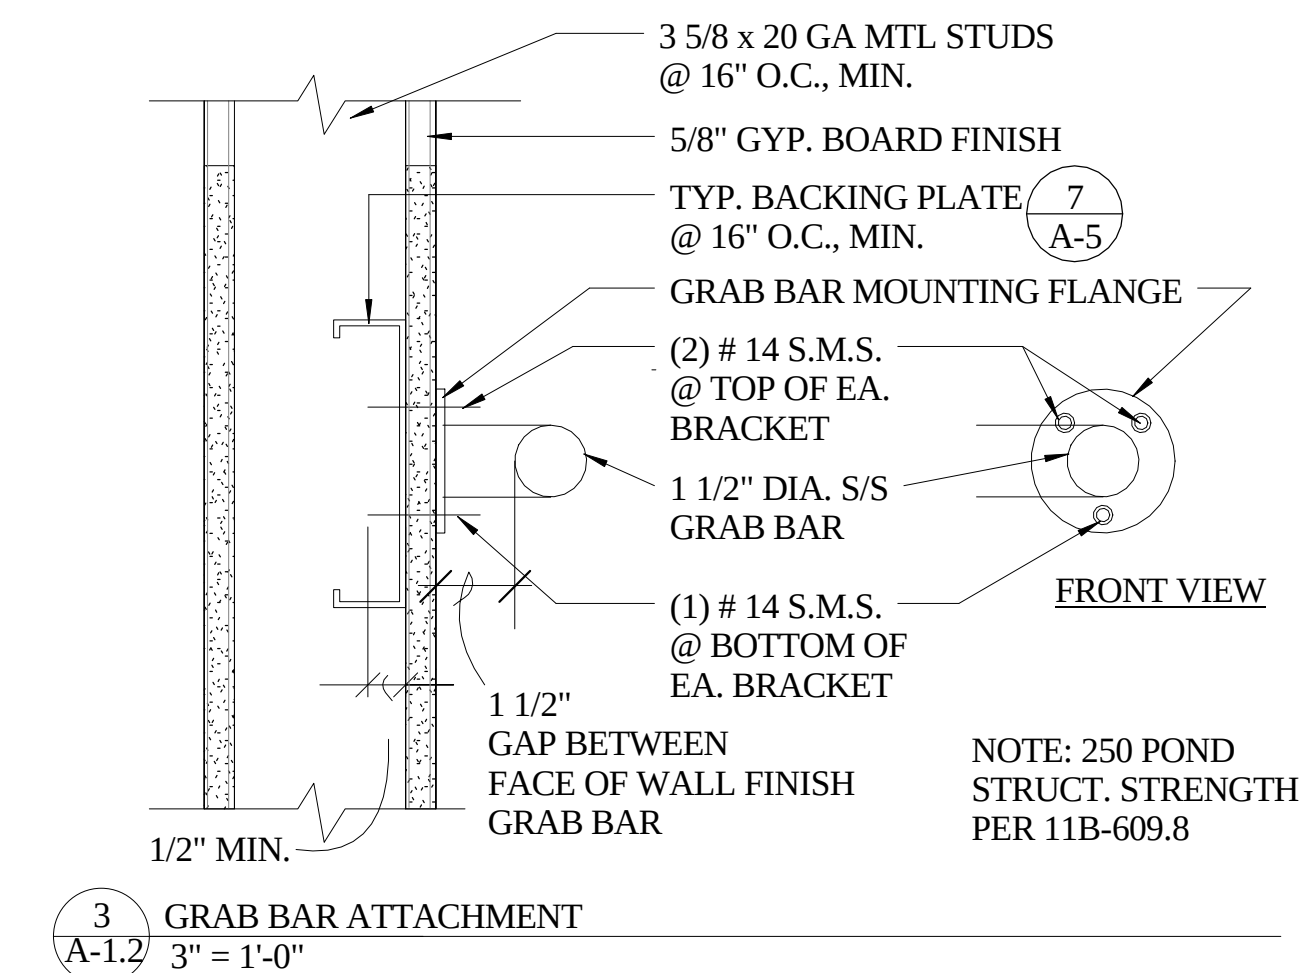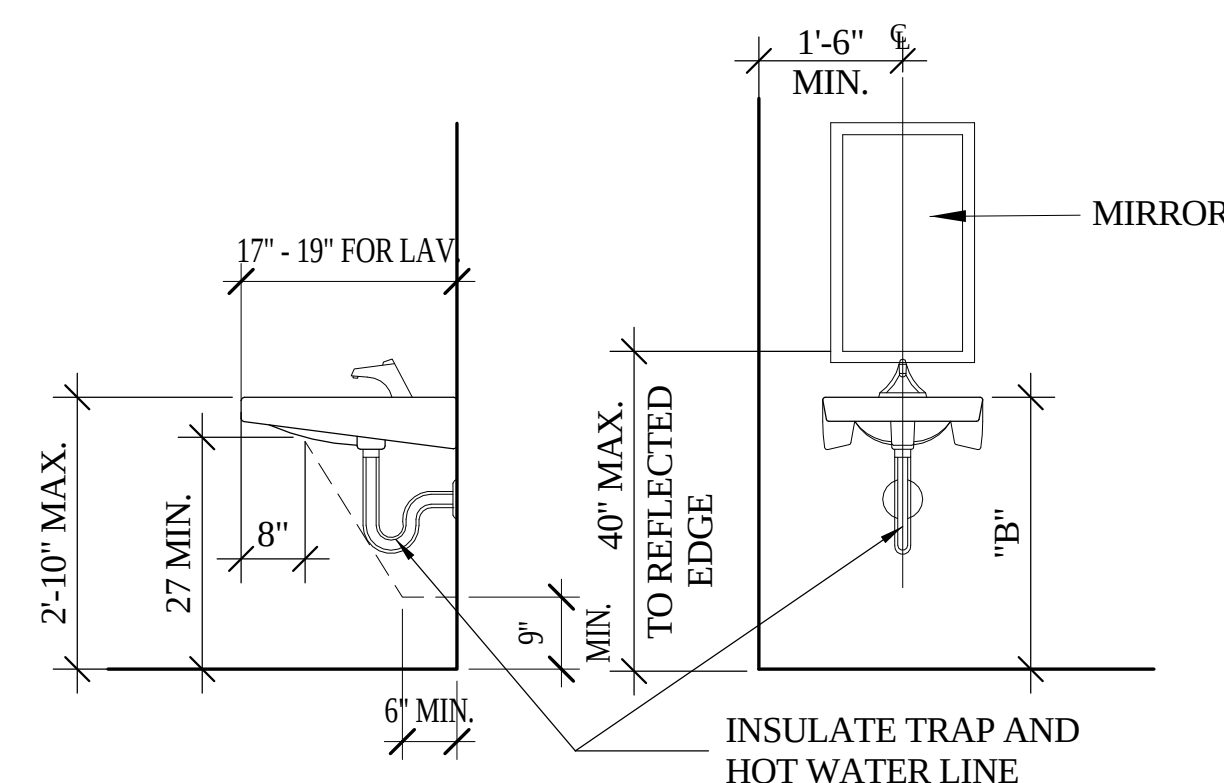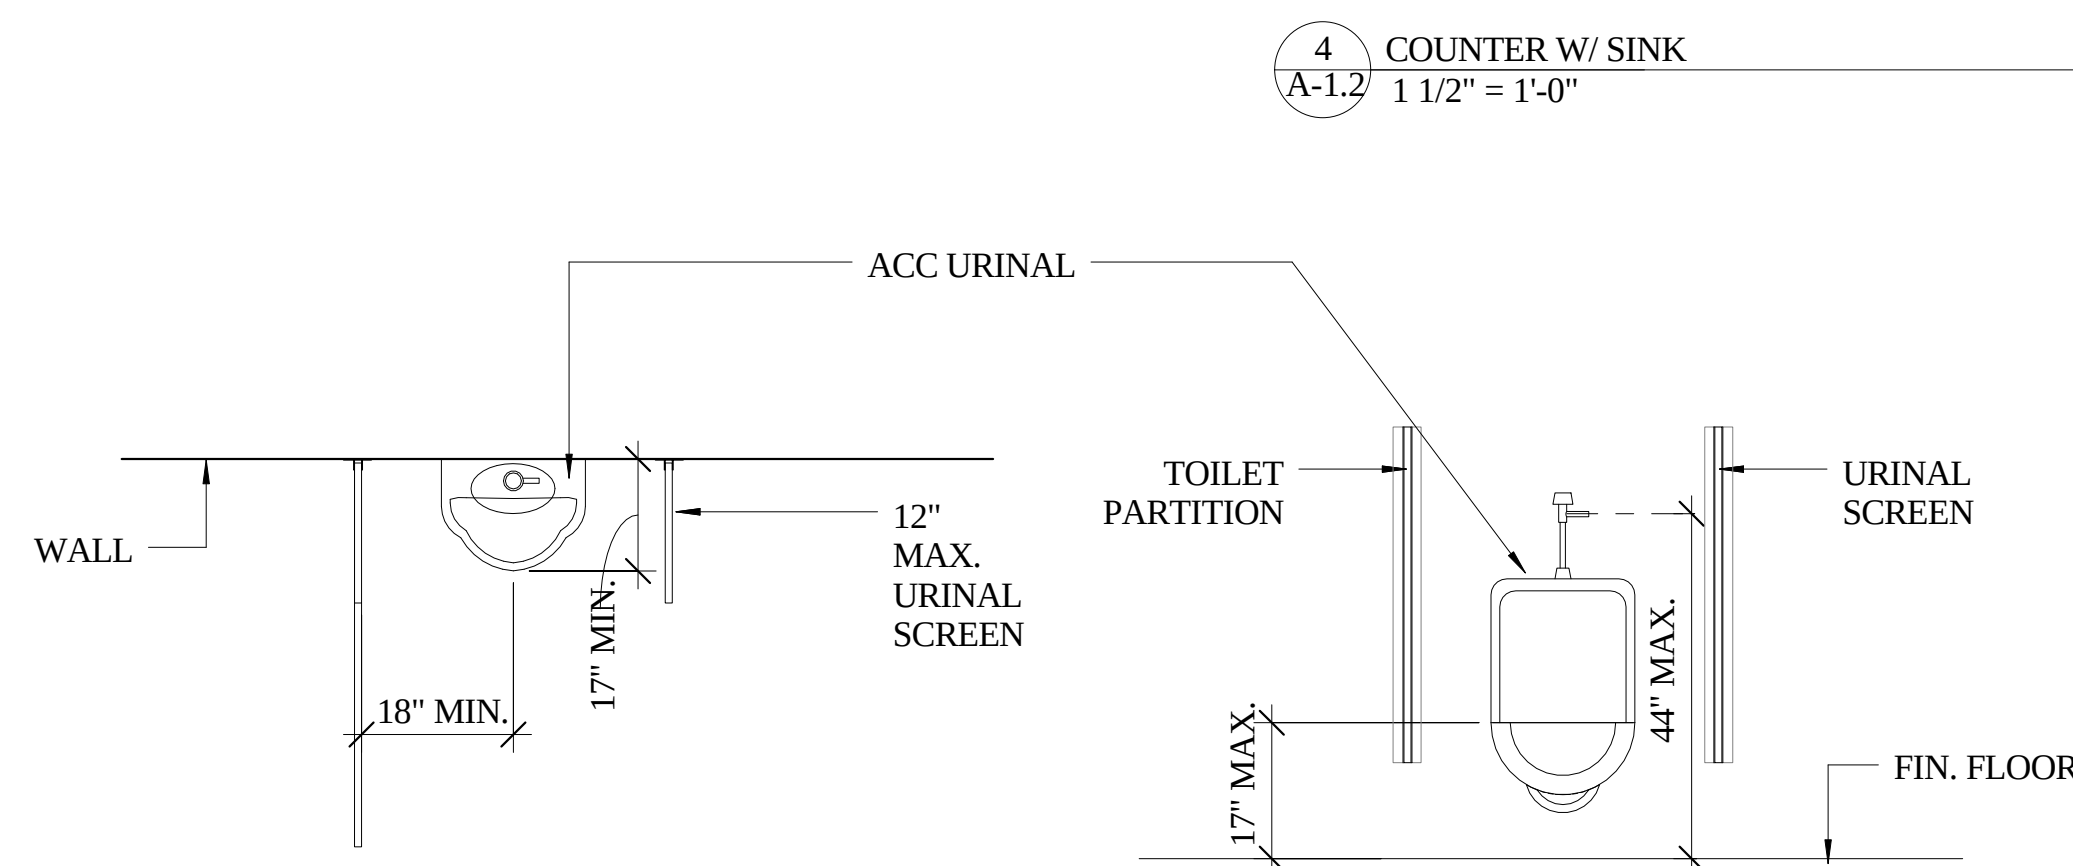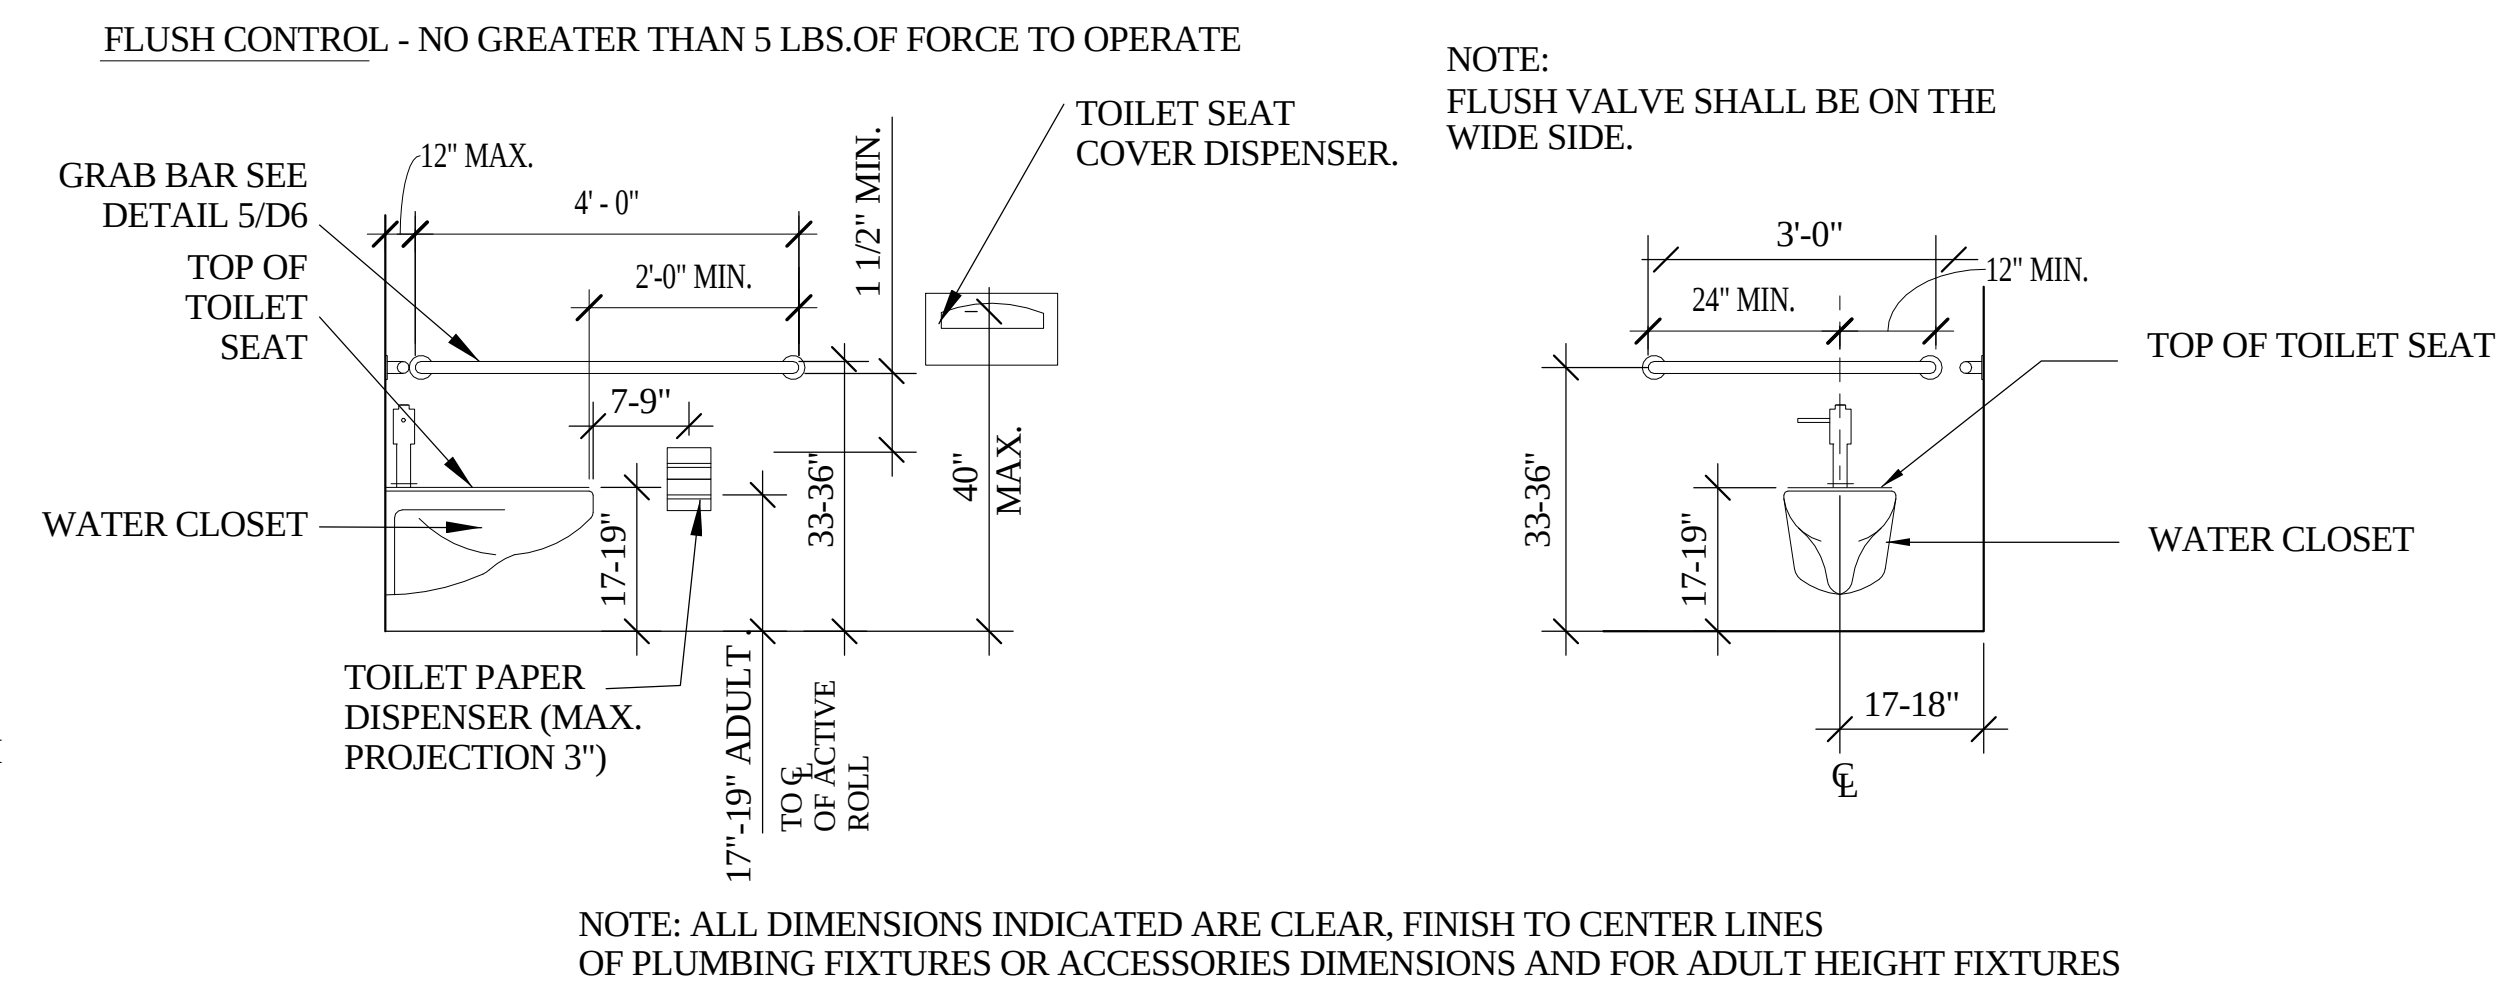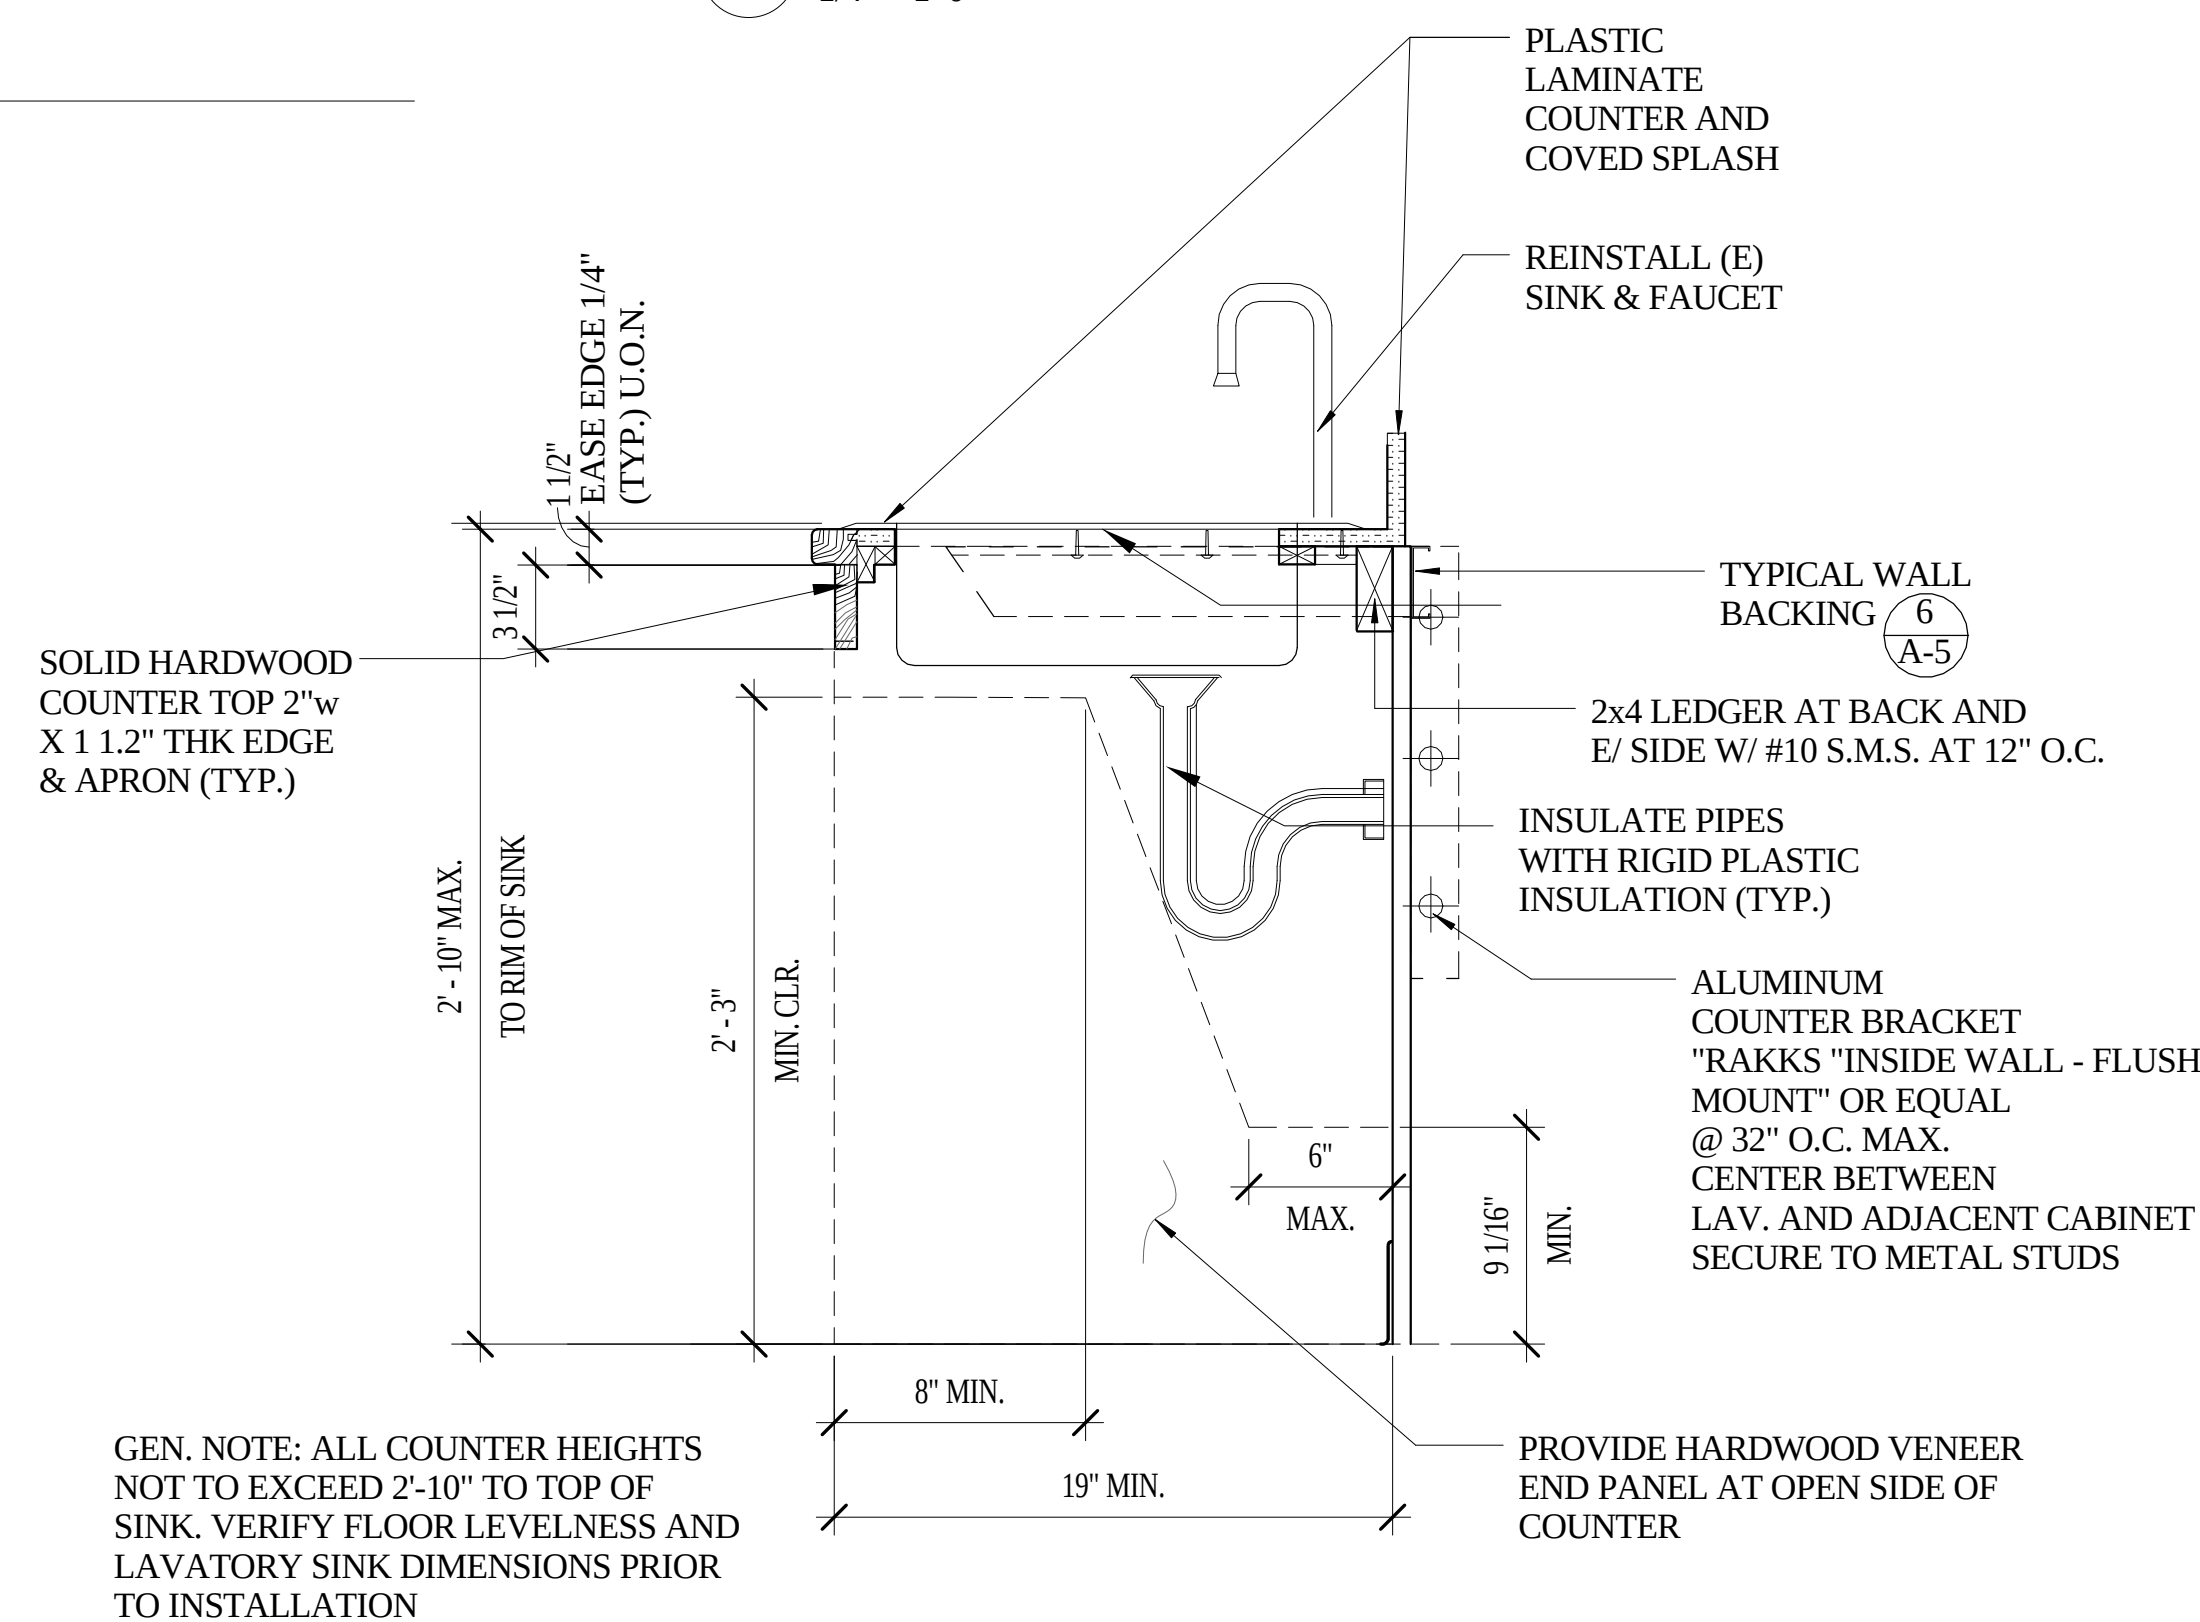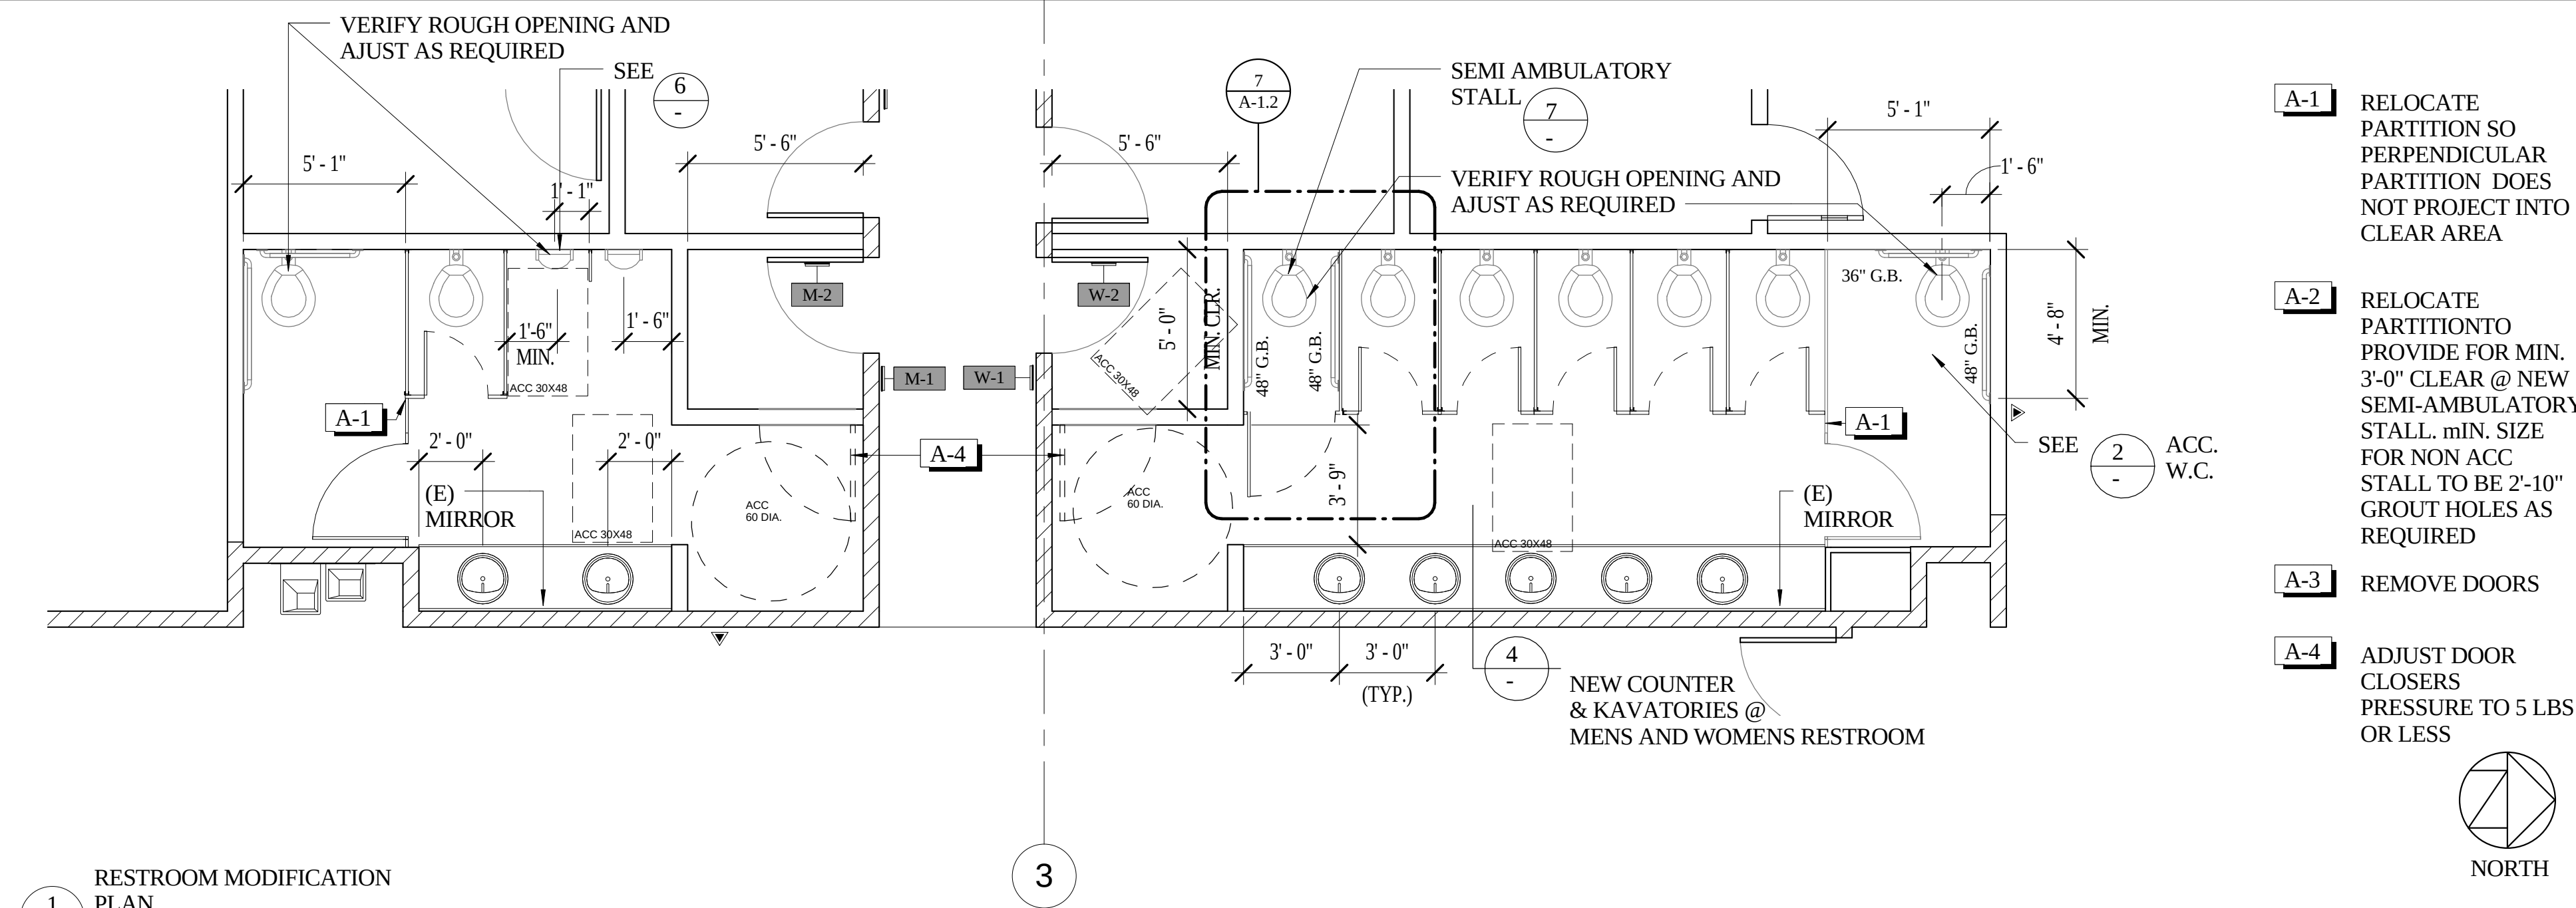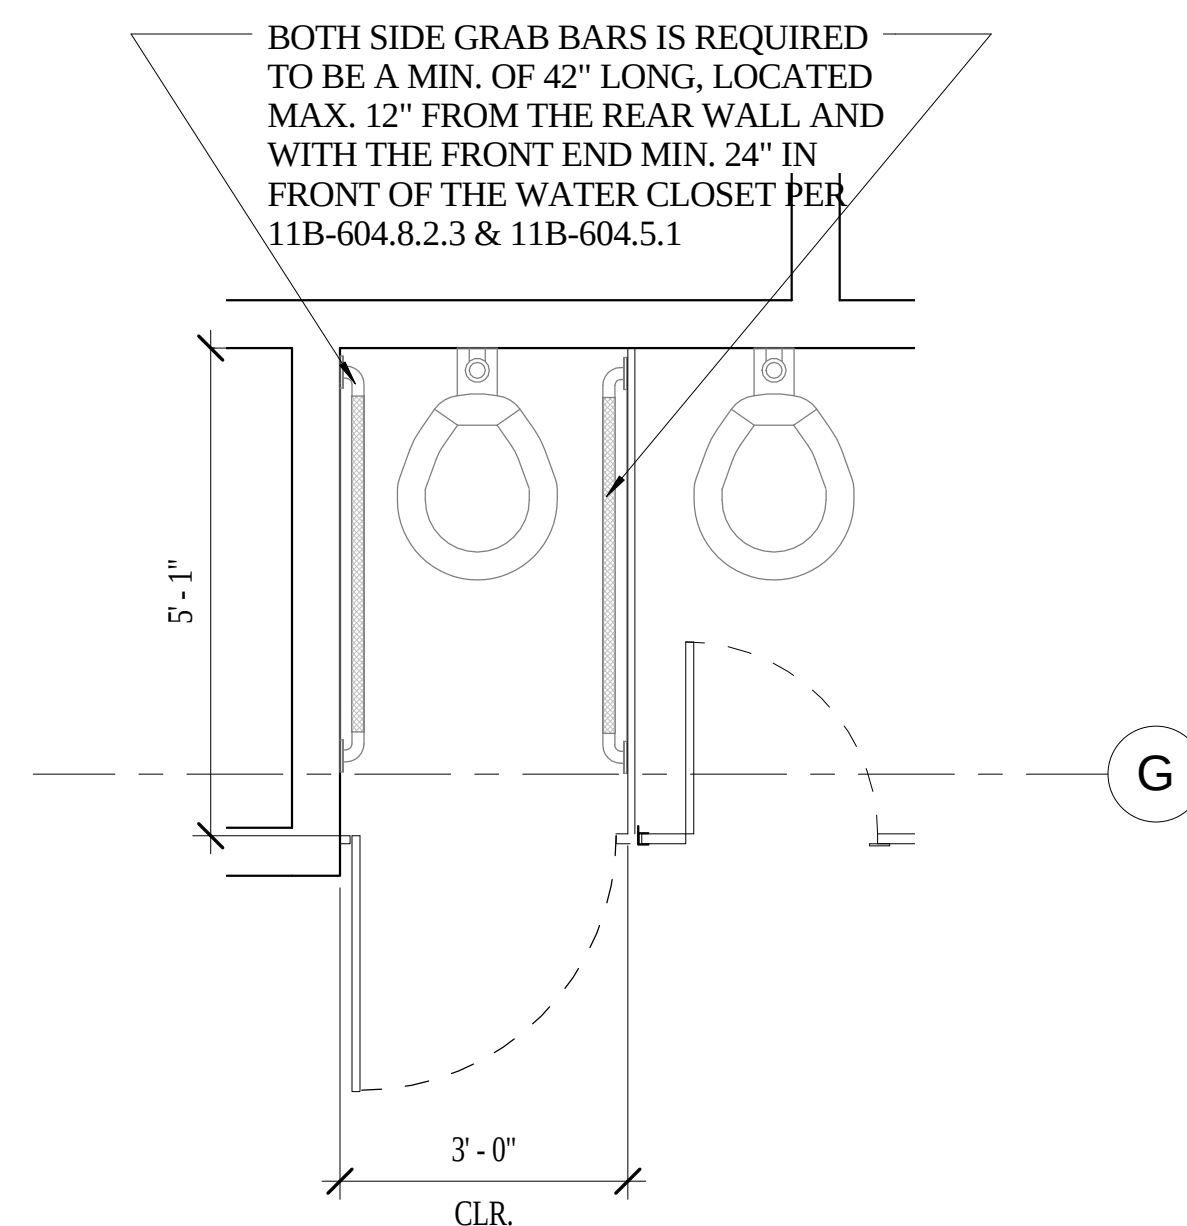

PROJECT

TENANT
IMPROVEMENTS
FOR ECONOMIC
DEVELOPMENT AND
CHILD SUPPORT
SERVICES

2420 6TH STREET
EUREKA, CA

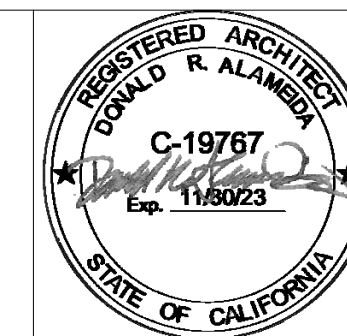[illegible]

RESTROOM - DETAIL PLAN & DETAILS





Project number	2108
Date	10/14/23
Drawn by	Author
Checked by	Checker

A-1.2

Scale	As indicated
-------	--------------

W/ LEVEL 2
FIBERGLASS
PANEL BEHIND
DRYWALL

**A6 DRYWALL W/ BULLET
RESISTANT LINER**

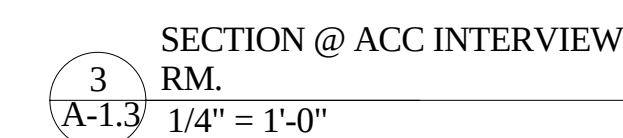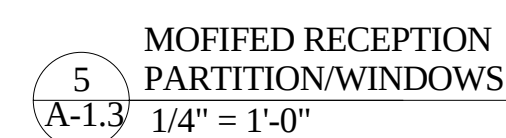  

Scale	As indicated
-------	--------------

PROJECT MANAGEMENT

ALAMEIDA
ARCHITECTURE

CONSTRUCTION MANAGEMENT


555 S. MAIN STREET, SUITE 2
SEBASTOPOL, CA 95472
(707) 824-1219
WWW.ALAMEIDA.COM



PROJECT

TENANT
IMPROVEMENTS
FOR ECONOMIC
DEVELOPMENT AND
CHILD SUPPORT
SERVICES

2420 6TH STREET
EUREKA, CA

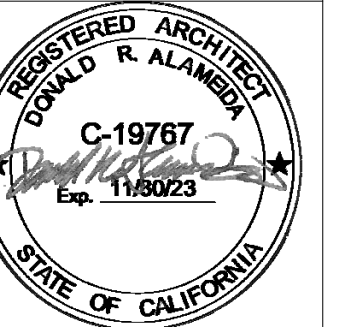[illegible]

DEPARTMENTAL DISTRIBUTION PLAN

Project number	2108
Date	10/14/23
Drawn by	Author
Checked by	Checker

A-1.4

Scale



TENANT IMPROVEMENTS FOR ECONOMIC DEVELOPMENT AND CHILD SUPPORT SERVICES

2420 6TH STREET
EUREKA, CA



R.F.C.P. DEMOLITION

Project number	2108
Date	10/14/23
Drawn by	Author
Checked by	Checker

A-2

Scale	$1/8" = 1'-0"$
-------	----------------




1	CEILING DEMOLITION
A-2	1/8" = 1'-0"



PROJECT

TENANT IMPROVEMENTS FOR ECONOMIC DEVELOPMENT AND CHILD SUPPORT SERVICES

2420 6TH STREET
EUREKA, CA

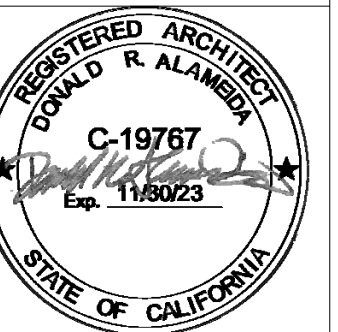[illegible]

R.F.C.P. NEW

Project number	2108
Date	10/14/23
Drawn by	Author
Checked by	Checker

A-2.2

Scale	1/8" = 1'-0"
-------	--------------




1 REFLECTED CEILING PLAN
A-2.2 1/8" = 1'-0"



PROJECT

TENANT
IMPROVEMENTS
FOR ECONOMIC
DEVELOPMENT AND
CHILD SUPPORT
SERVICES

2420 6TH STREET
EUREKA, CA

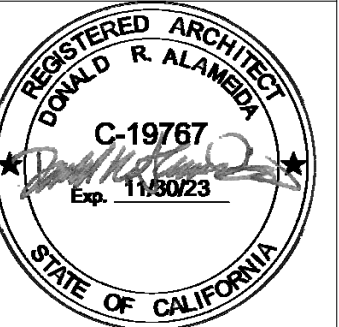
[illegible]

SITE ACCESS DETAILS


Project number	2108
Date	10/14/23
Drawn by	Author
Checked by	Checker

A-3

Scale	As indicated
-------	--------------

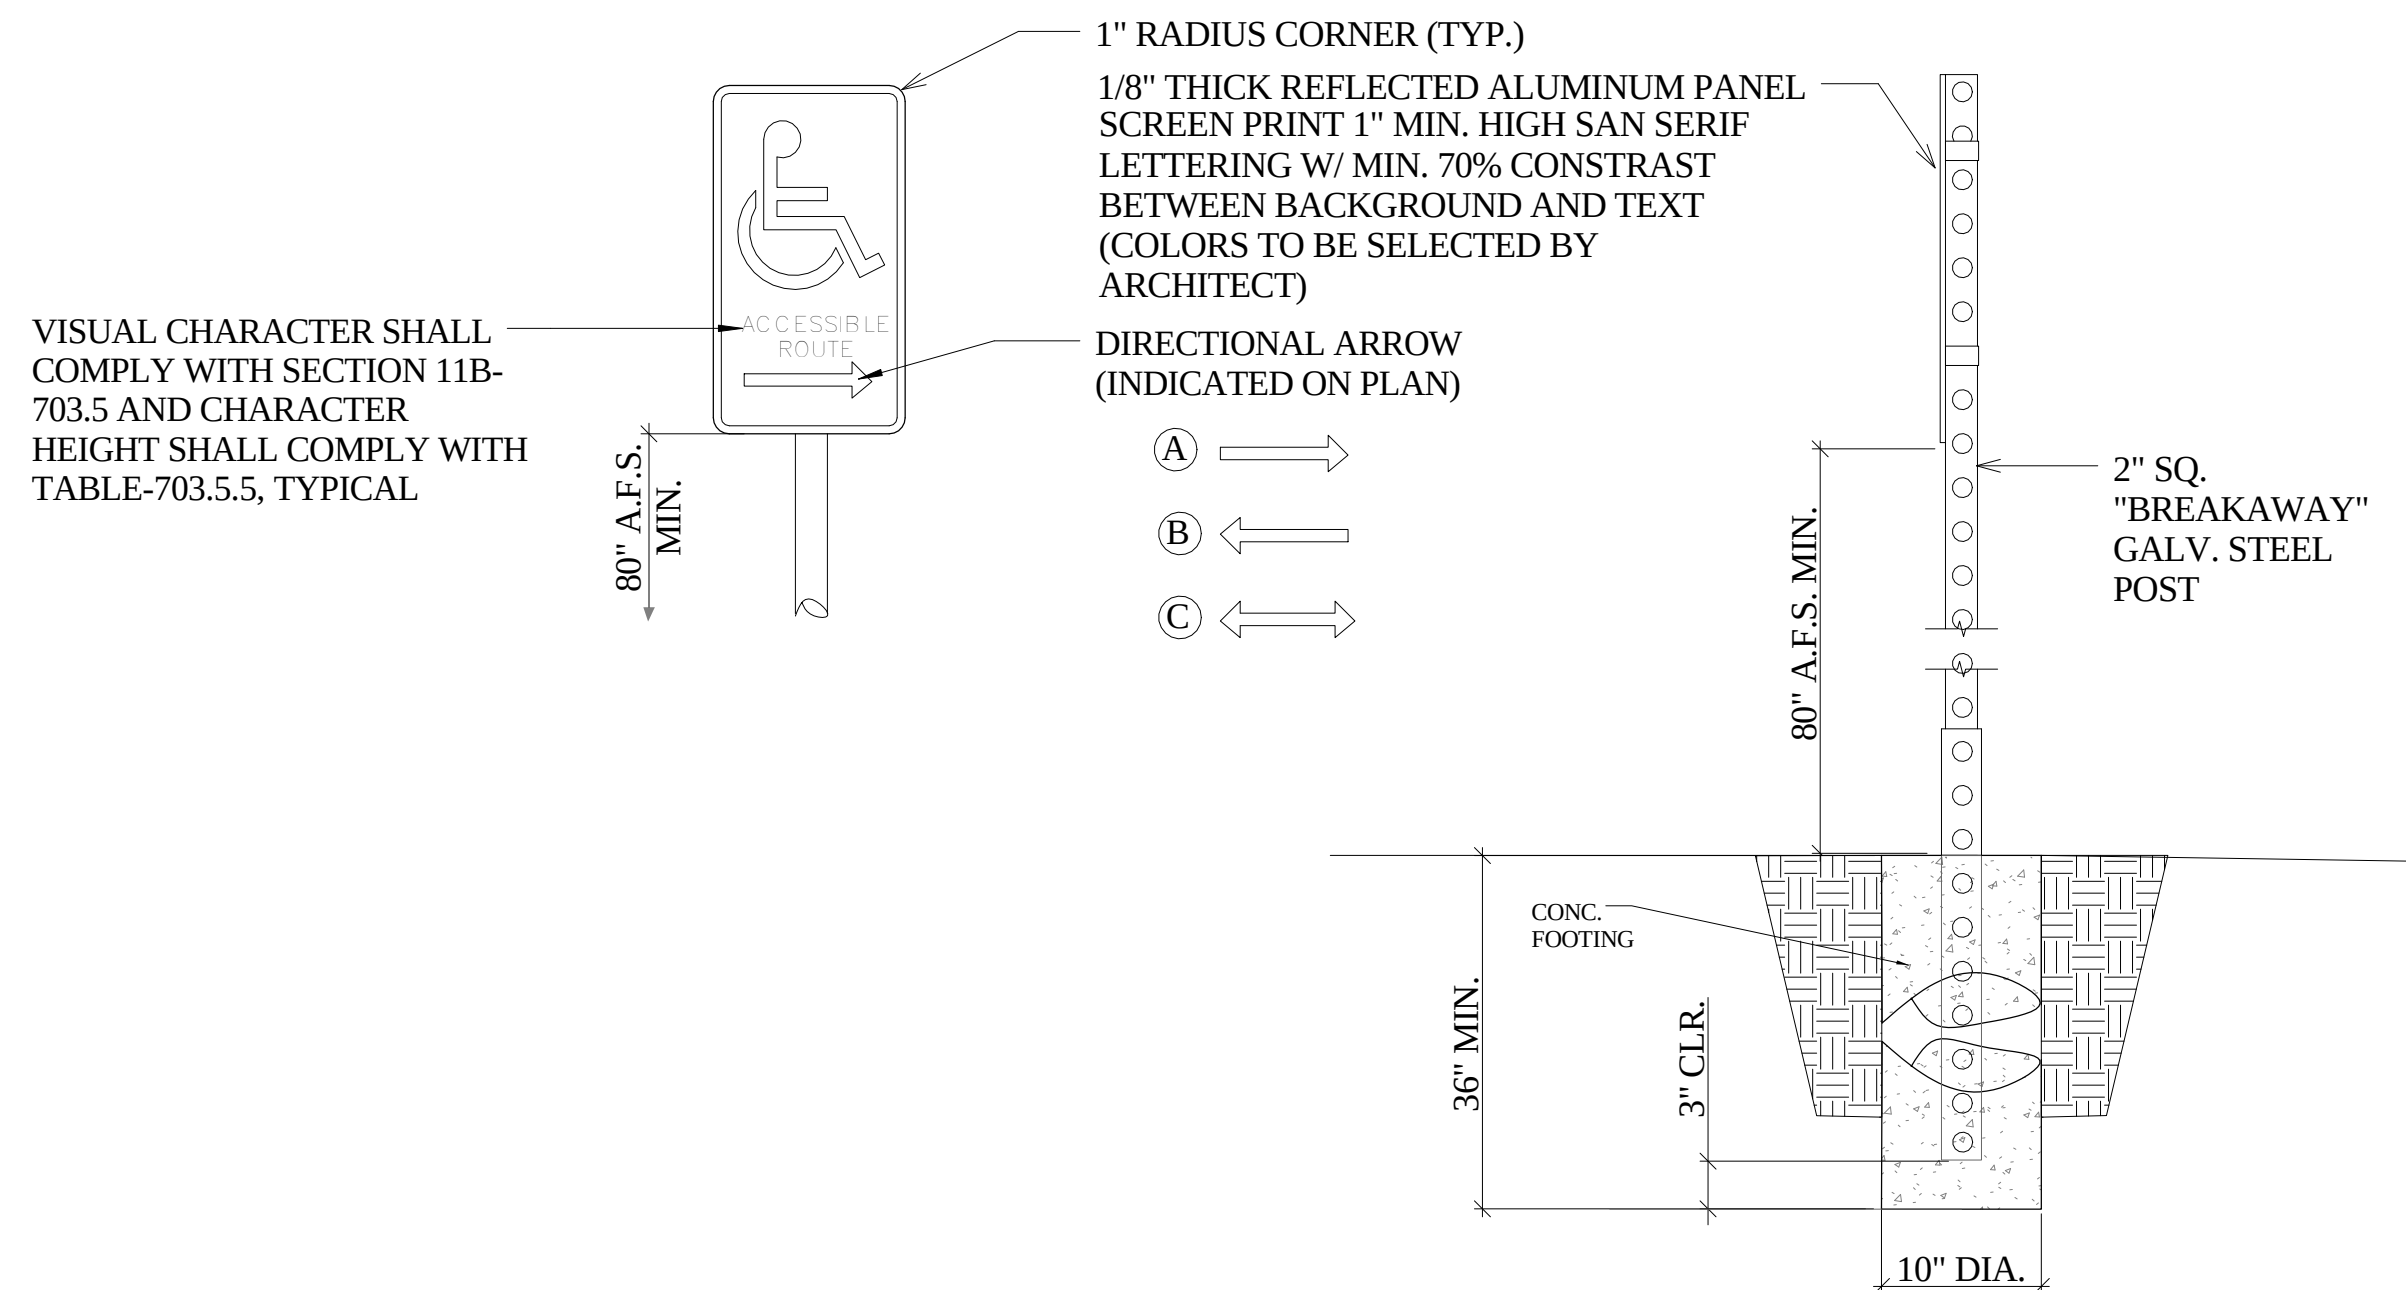


3
A-3 ADA DIRECTIONAL SIGNS
1" = 1'-0"

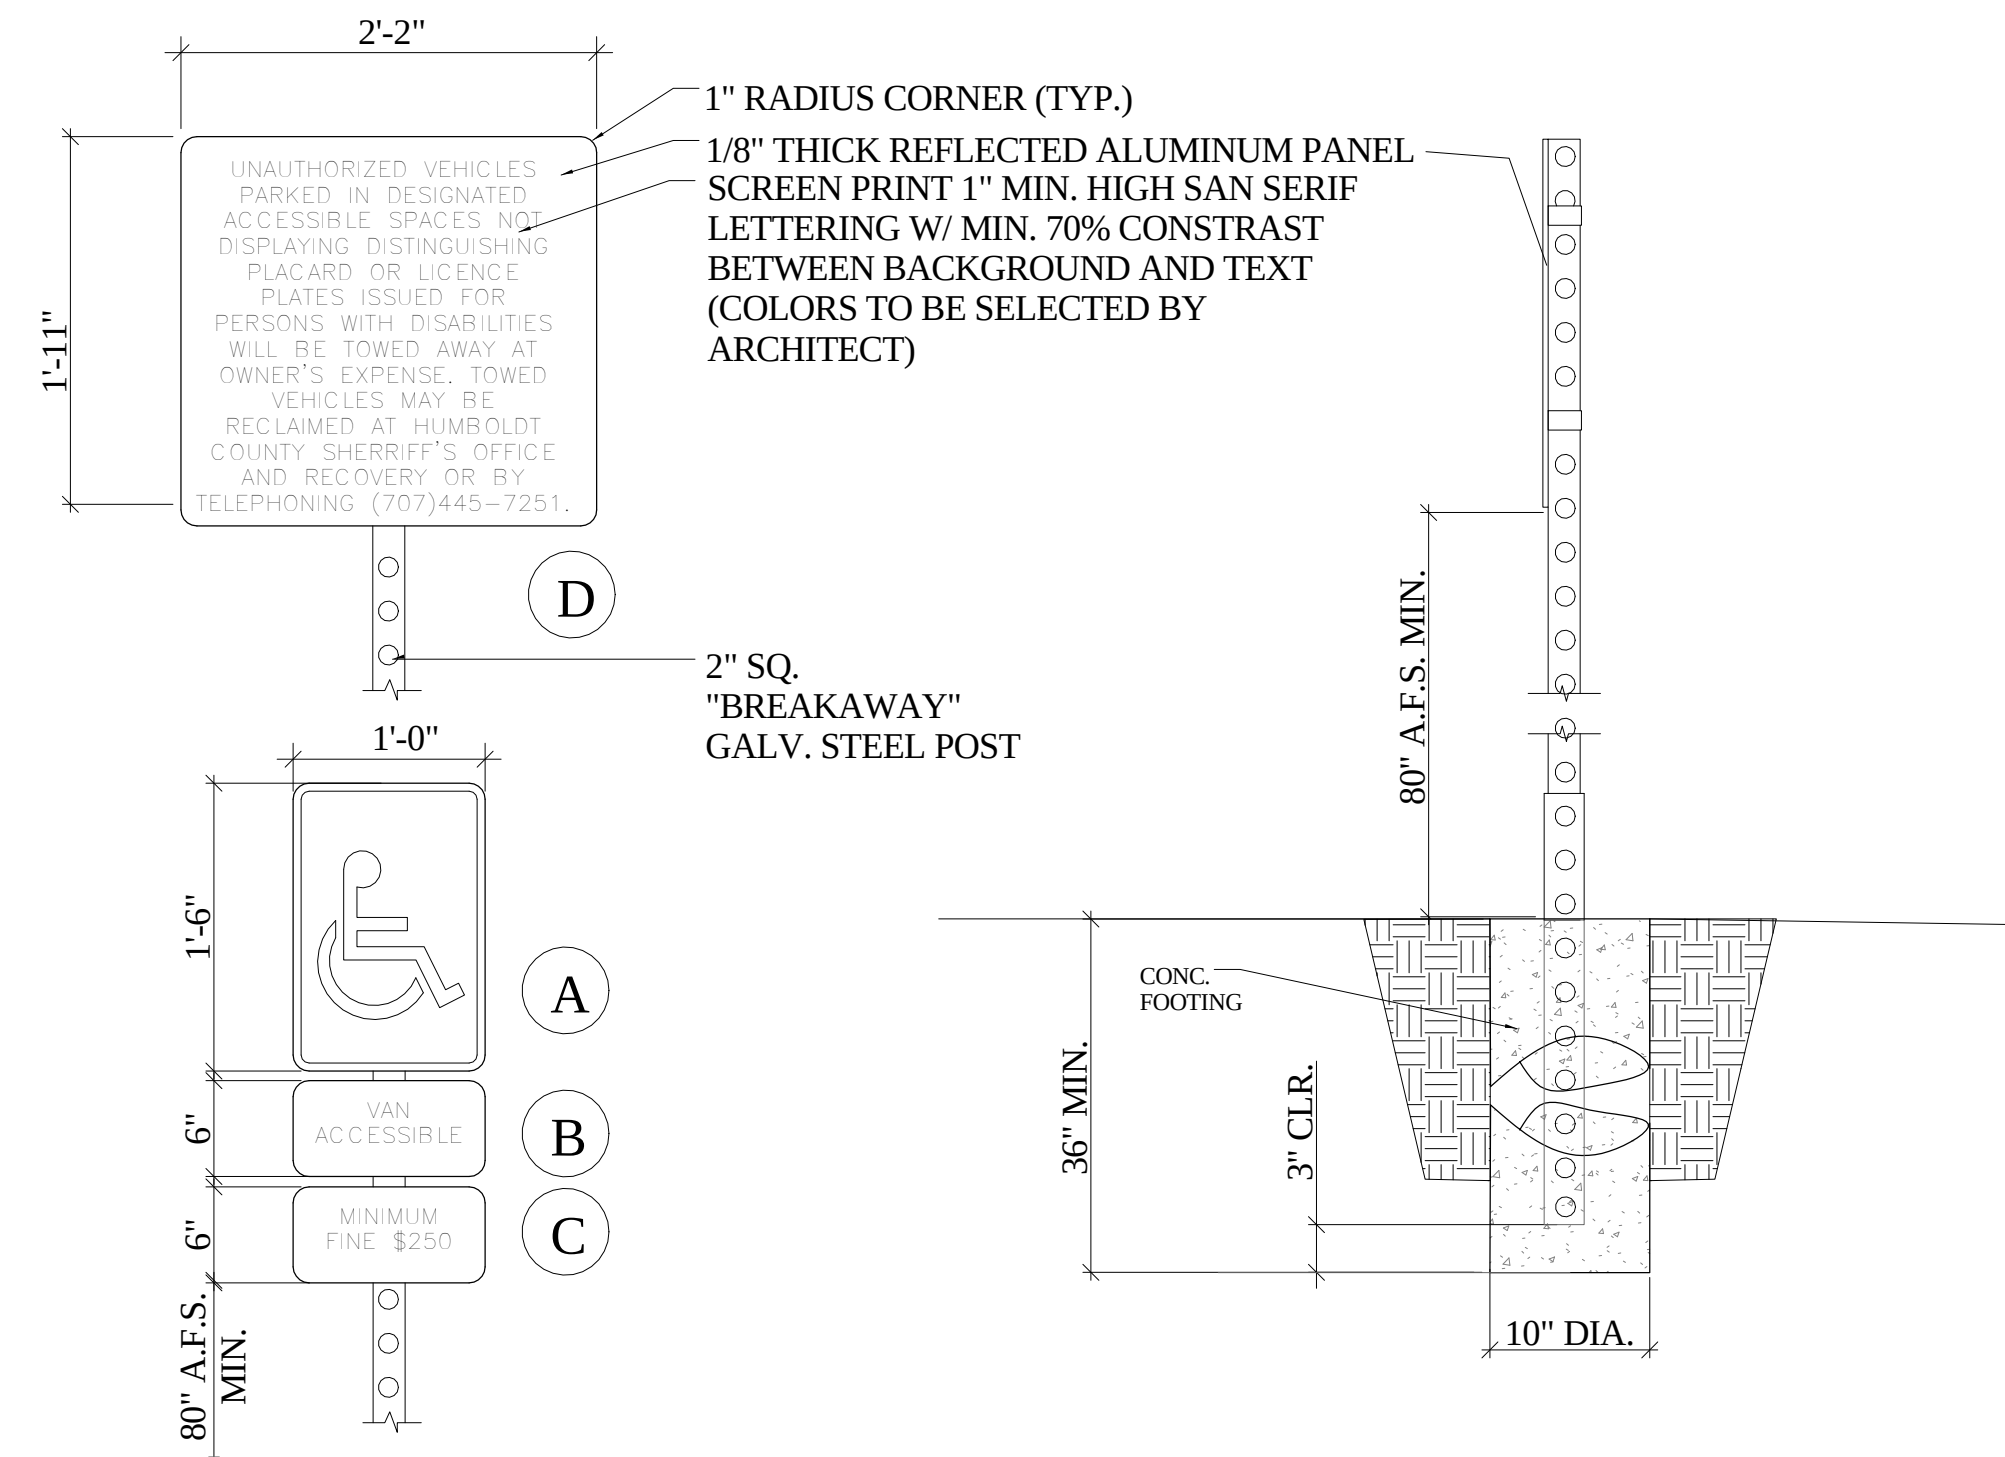

1
A-3 ADA PARKING SIGNS
1" = 1'-0"

EXTERIOR


NOTE: EXTERIOR DOOR
FRAMES TO HAVE WEATHER
STRIPPING, (NOT SHOWN
FOR CLARITY)

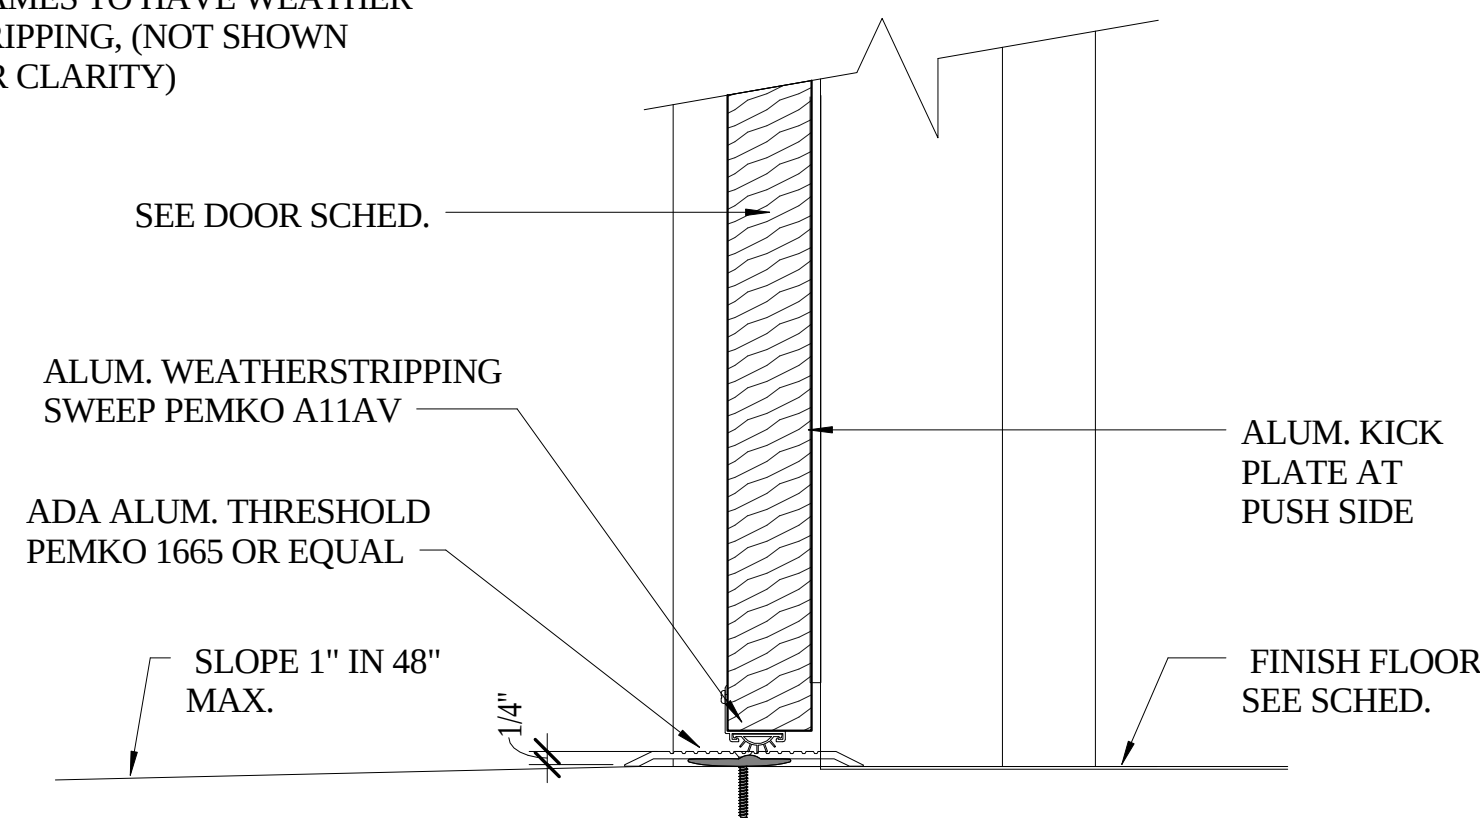


GENERAL NOTE:
CHANGE IN LEVEL BETWEEN 1/4" MIN.
AND 1/2" HIGH MAX. SHALL BE BEVELED
WITH A SLOPE NOT STEEPER THAN 1:2
PER 11B-303.3

6 A-3	EXTERIOR DOOR THRESHOLD 3" = 1'-0"
----------	---------------------------------------


INTERIOR

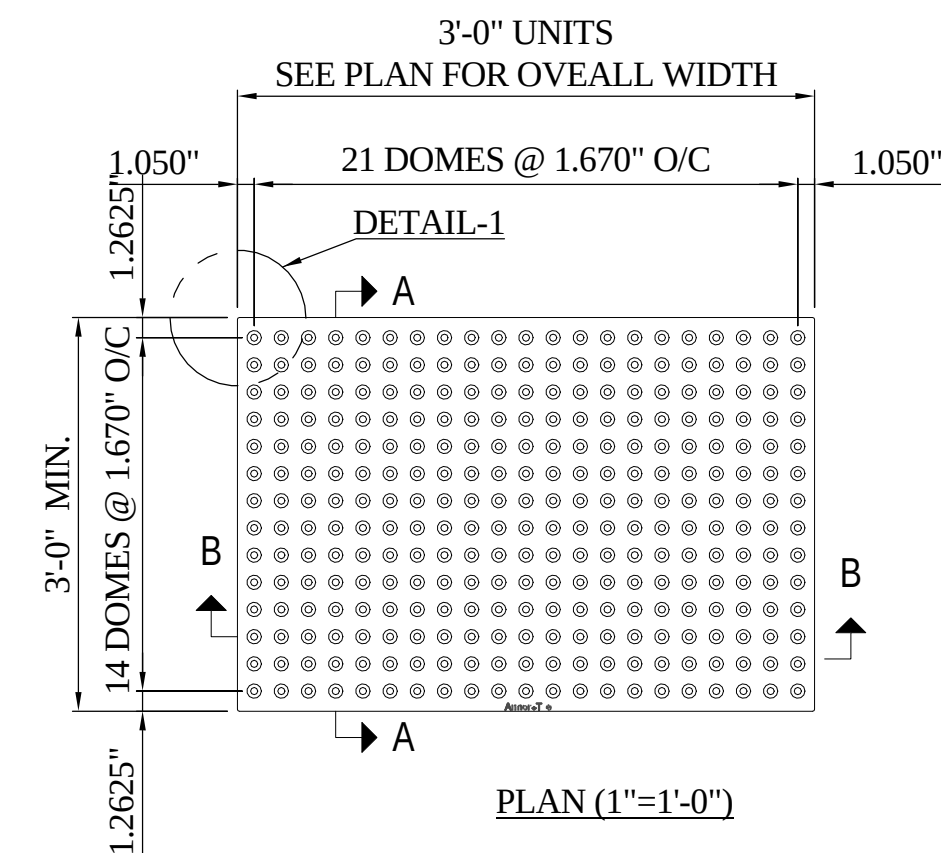


4
A-3 TRUNCATED DOMES
1" = 1'-0"

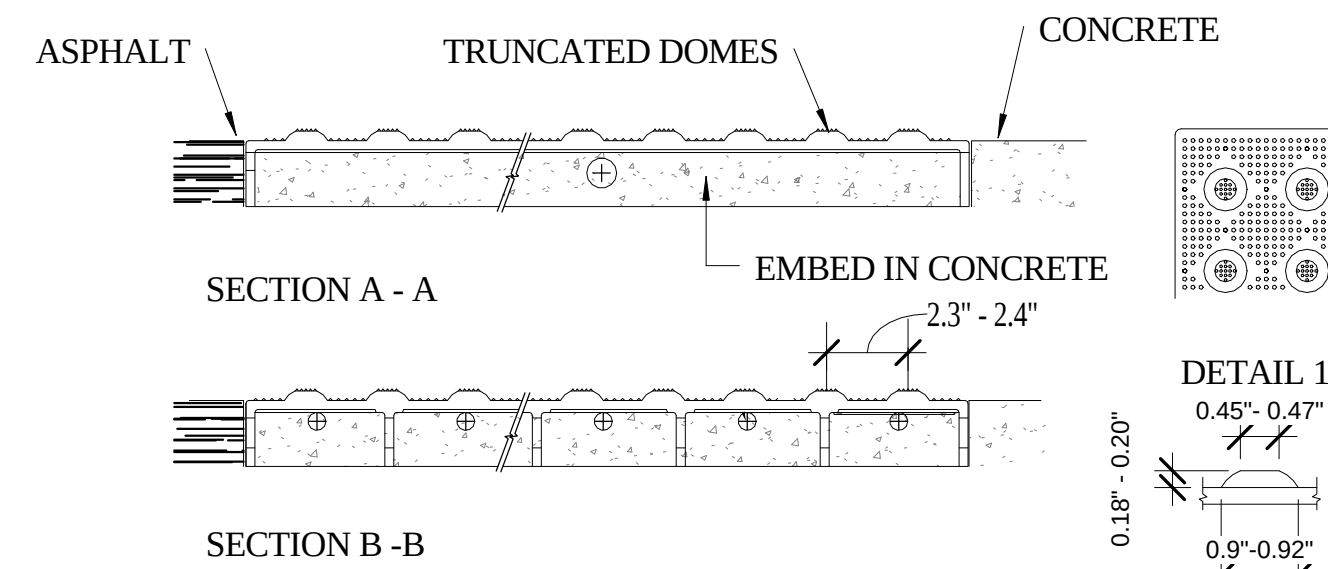

5 TRUNCATED DOMES SECTION
A-3 3" = 1'-0"

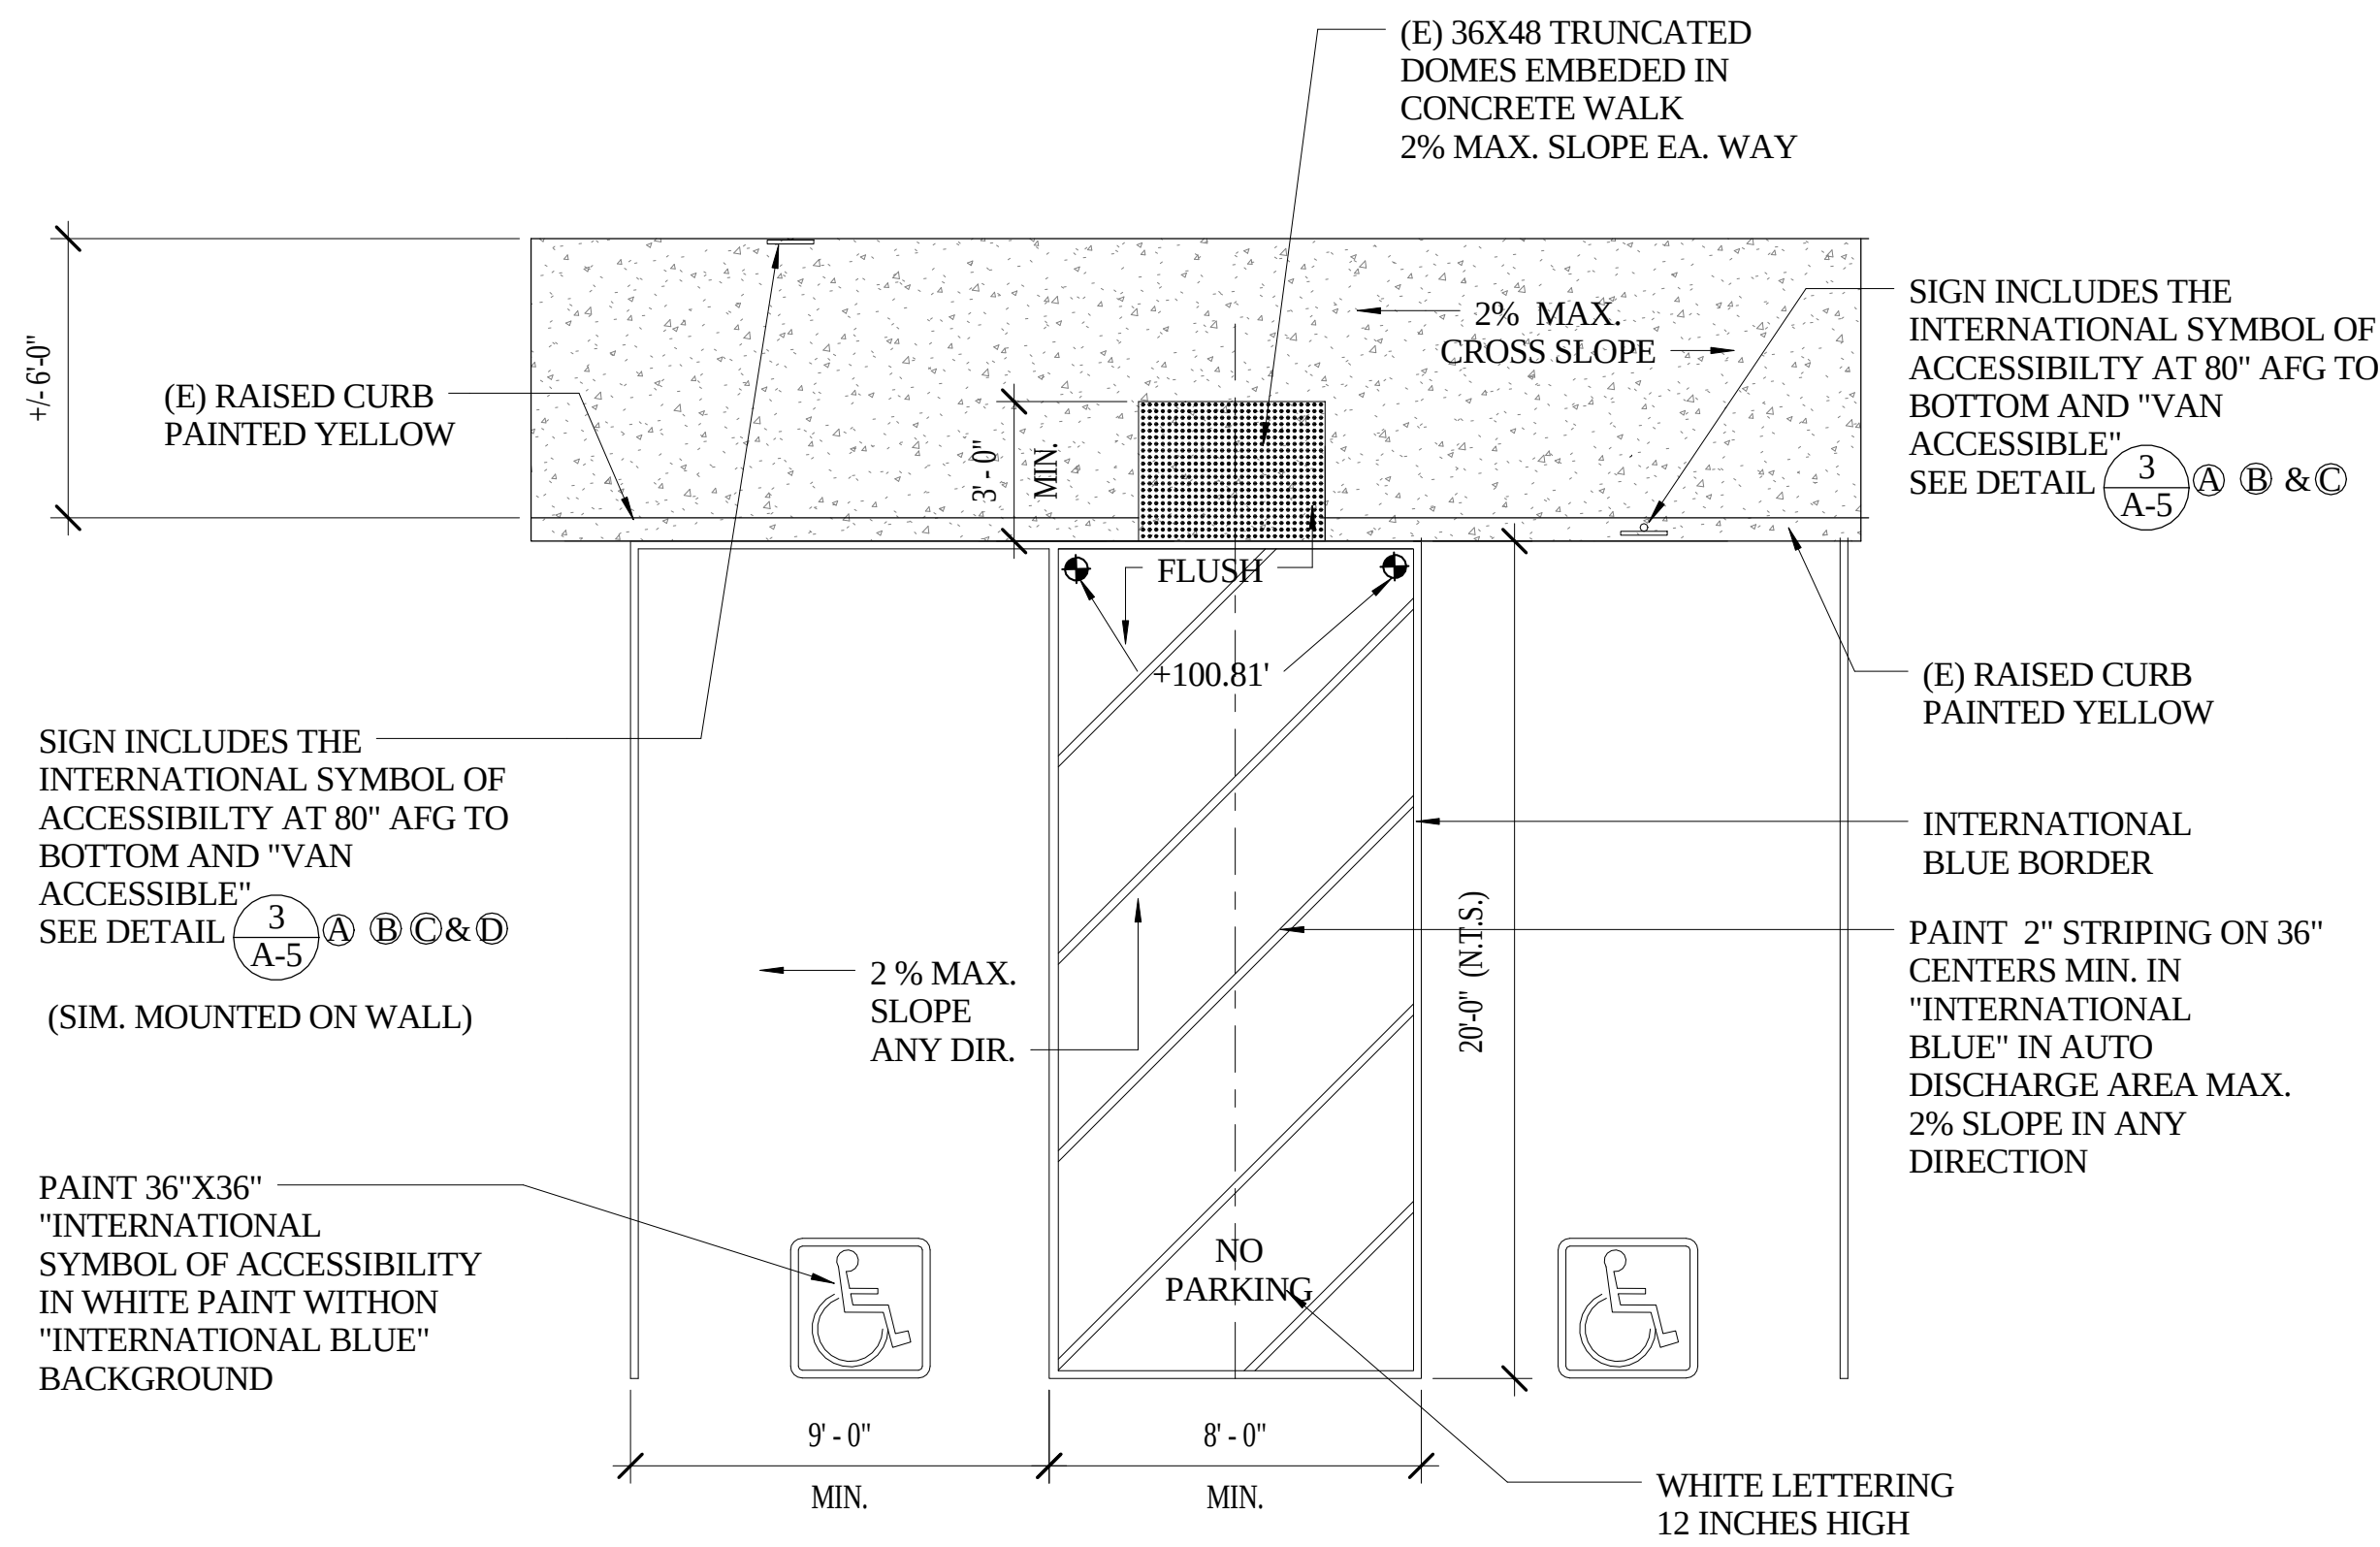


(E) ACC VAN PARKING
1/4" = 1'-0"

 

PROJECT

TENANT
IMPROVEMENTS
FOR ECONOMIC
DEVELOPMENT AND
CHILD SUPPORT
SERVICES

2420 6TH STREET
EUREKA, CA

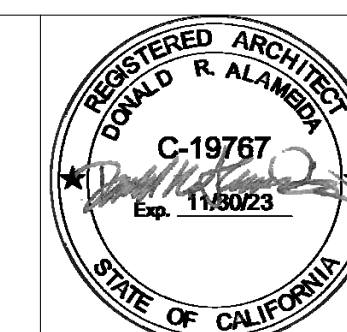[illegible]



ADA SIGNAGE PLAN

Project number	2108
Date	10/14/23
Drawn by	Author
Checked by	Checker



A-3.1

Scale	1/8" = 1'-0"
-------	--------------

SIGN SCHEDULE					
MARK	SIGN TEXT	MOUNT	DETAIL REF.	COUNT	COMMENTS
1-1	ENTRANCE	GLASS	1/A-3.2	1	
37-1	BREAK ROOM	WALL	3/A-3.2	1	
38-1	CONFERENCE ROOM 1	WALL	3/A-3.2	1	
101-1	ECONOMIC DEVELOPMENT	GLASS	3/A-3.2	1	
101-2	CHILD DEVELOP. CONFER.			1	
101-3	CHILD DEVELOPMENT	WALL		1	
101-4				1	
120-1				1	
120-2				1	
131	TRAINING ROOM	WALL	3/A-3.2	1	
163	OFFICE	WALL	3/A-3.2	1	
167	OFFICE	WALL	3/A-3.2	1	
168	OFFICE	WALL	3/A-3.2	1	
198-1	EXIT			1	
198-3	NOT AN EXIT	WALL	3/A-3.2	1	
ALS-1	[SEE DETAIL FOR TEXT]	WALL	4/A-3.2	2	
EX-1	EXIT ROUTE	WALL	3/A-3.2	2	
M-1	MEN'S RESTOOM	WALL	3/A-3.2	1	
M-2	TRIANGLE [PICTOGRAM]	DOOR	2/A-3.2	1	
W-1	WOMEN'S RESTOOM	WALL	3/A-3.2	1	
W-2	CIRCLE [PICTOGRAM]	DOOR	2/A-3.2	1	
WC-1	GENDER NEUTRAL W.C.	WALL	2c/A-3.2	1	
WC-2	TRIANGLE OVER CIRCLE [PICTOGRAM]	DOOR	3/A-3.2	1	

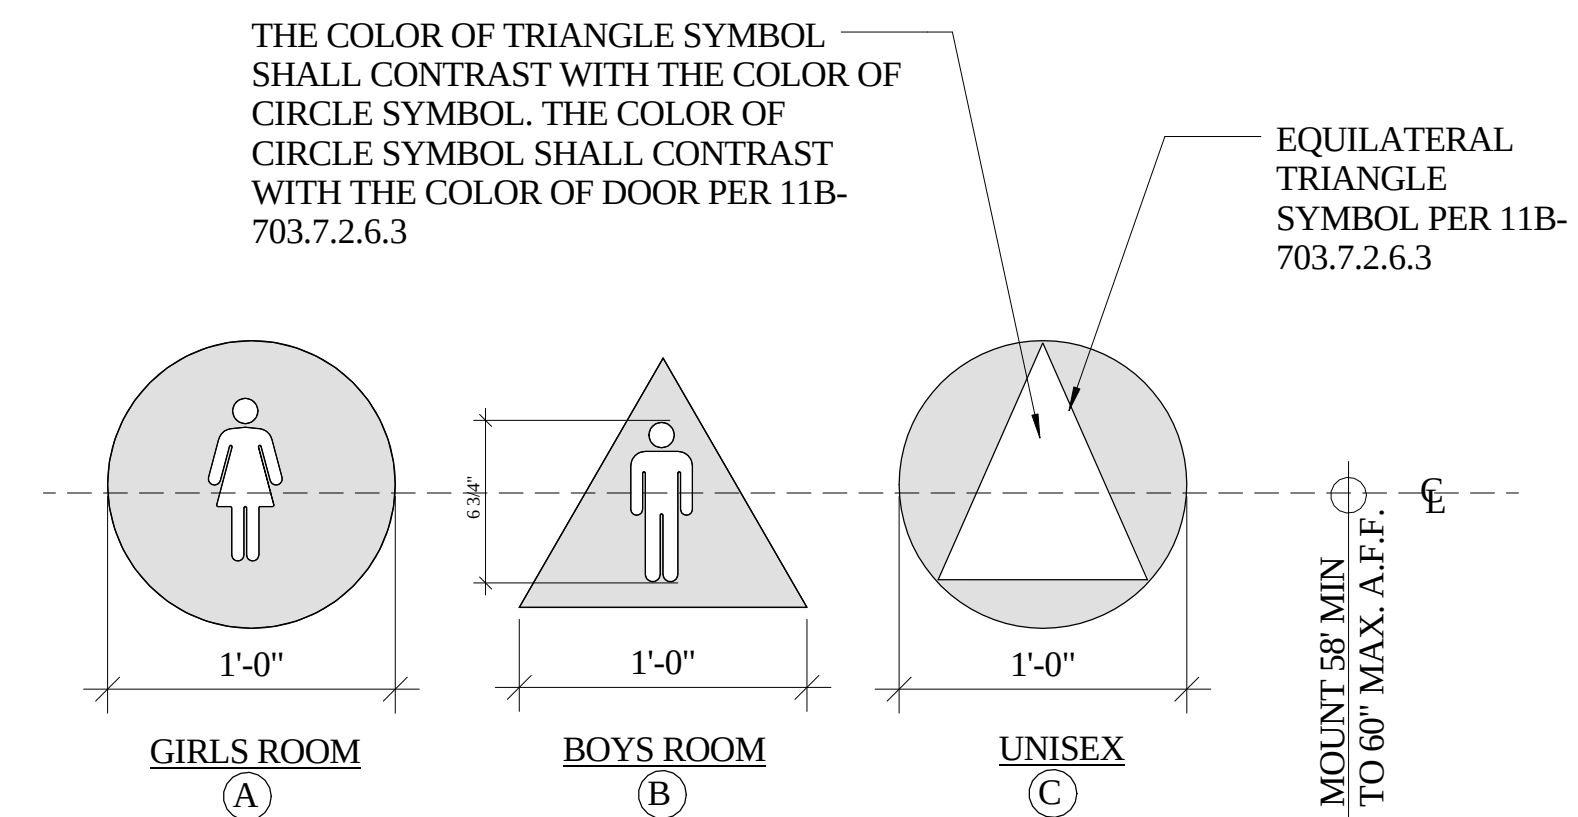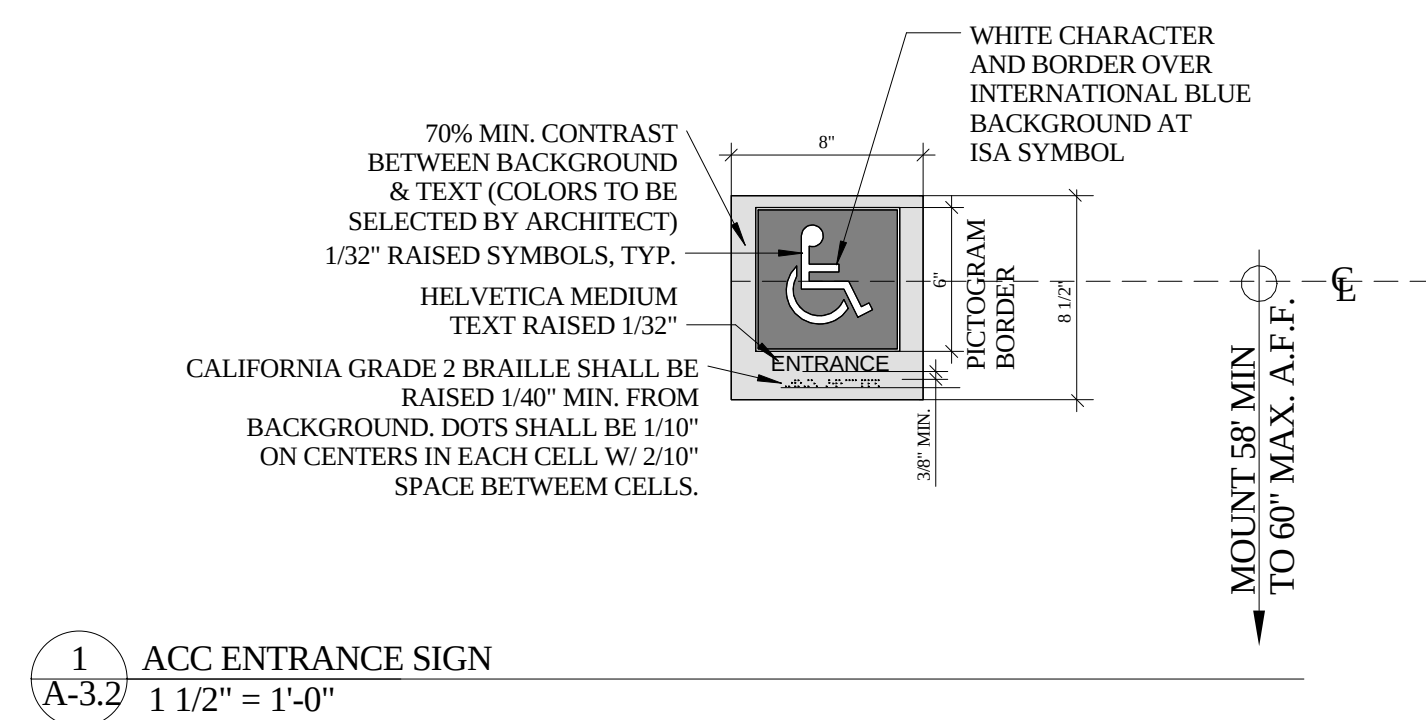

- NOTES:
1. SIGNAGE TO BE 1/4" THICK.
 2. ALL PICTOGRAMS SHALL BE IN CONTRASTING COLOR BACKGROUND
ALL SURACES SHALL HAVE AN EGGSHELL FINISH TYP.
 3. MOUNT ON DOORS W/NON STAINING ADHESIVE TYP.
 4. CONFORM TO ALL APPLICABLE CODES.
 5. POSITION ADDITIONAL ACCESSIBILITY SIGNAGE ON LATCH SIDE OF DOOR

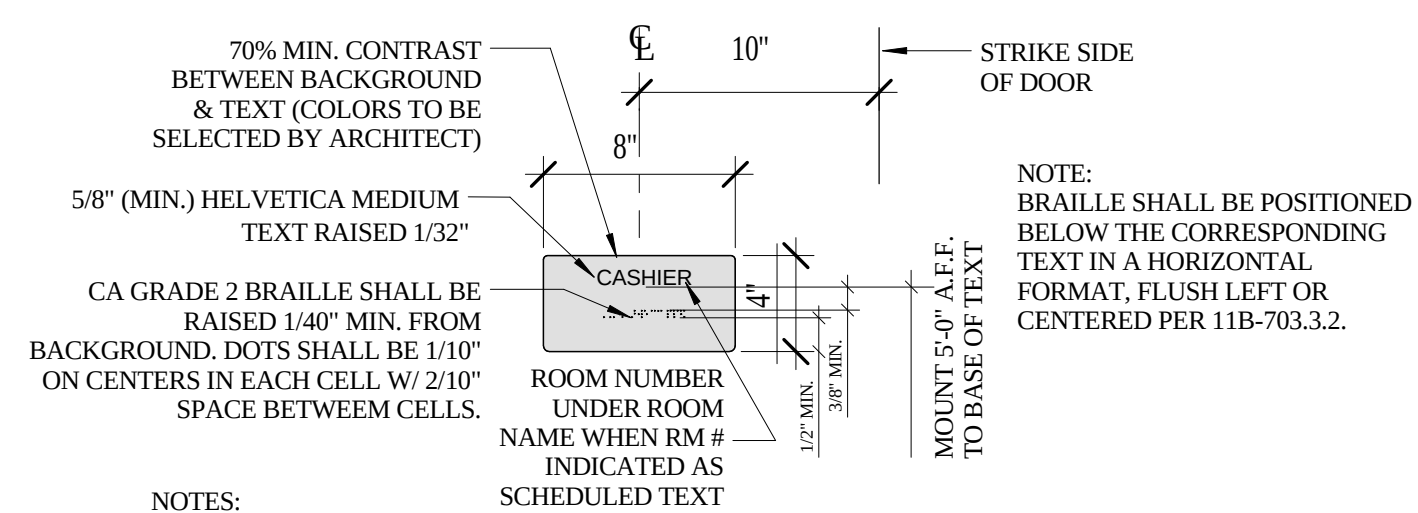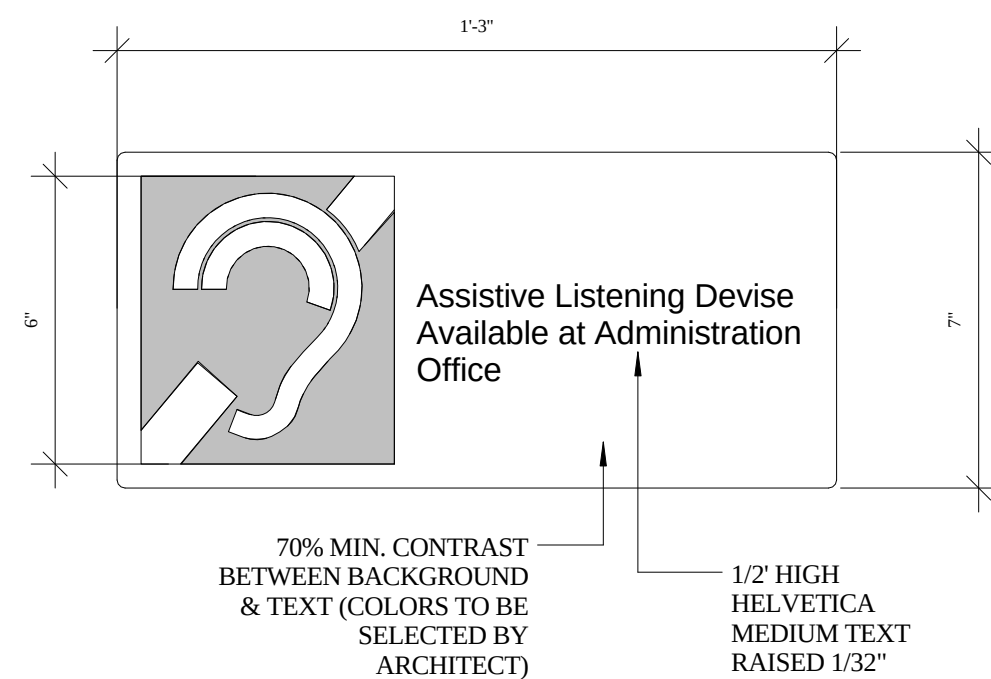

- NOTES: SCHEDULED TEXT
1. ALL PICTOGRAMS SHALL BE IN CONTRASTING COLOR BACKGROUND
 2. ALL SURFACES SHALL HAVE AN EGGSHELL FINISH TYP.
MOUNT ON WALL W/NO STAINING ADHESIVE TYP.
 3. CONFORM TO ALL APPLICABLE CODES.
 4. 11B-7034.1 HEIGHT ABOVE FINISH FLOOR OR GROUND. TACTILE CHARACTERS ON SIGNS SHALL BE LOCATED 48 INCHES (1219 MM) MINIMUM ABOVE THE FINISH FLOOR OR GROUND SURFACE, MEASURED FROM THE BASELINE OF THE LOWEST TACTILE CELLS, AND 60 INCHES (1524 MM) MAXIMUM ABOVE THE FINISH FLOOR OR GROUND SURFACE, MEASURED FROM THE BASELINE OF THE HIGHEST LINE OF RAISED CHARACTERS

PROJECT MANAGEMENT

ALAMEIDA
ARCHITECTURE

CONSTRUCTION MANAGEMENT


555 S. MAIN STREET, SUITE 2
SEBASTOPOL, CA 95472
(707) 824-1219
WWW.ALAMEIDA.COM



PROJECT

TENANT
IMPROVEMENTS
FOR ECONOMIC
DEVELOPMENT AND
CHILD SUPPORT
SERVICES

2420 6TH STREET
EUREKA, CA




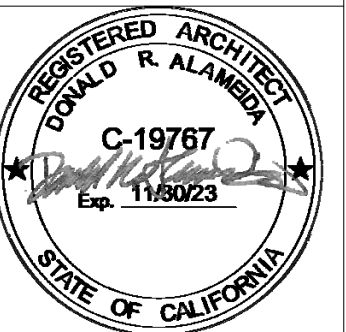
[illegible]

SIGN SCHEDULE & DETAILS


Project number	2108
Date	10/14/23
Drawn by	Author
Checked by	Checker

A-3.2

Scale	As indicated
-------	--------------

    

2420 6TH STREET
EUREKA, CA

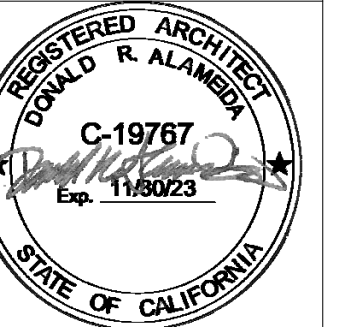[illegible]

Project number	2108
Date	10/14/23
Drawn by	Author
Checked by	Checker

Scale	1/4" = 1'-0"
-------	--------------



TENANT
IMPROVEMENTS
FOR ECONOMIC
DEVELOPMENT AND
CHILD SUPPORT
SERVICES

2420 6TH STREET
EUREKA, CA











RECEPTION AND COUNTER SECTIONS

Project number	2108
Date	10/14/23
Drawn by	Author
Checked by	Checker

A-4.1

Scale $3'' = 1'-0''$

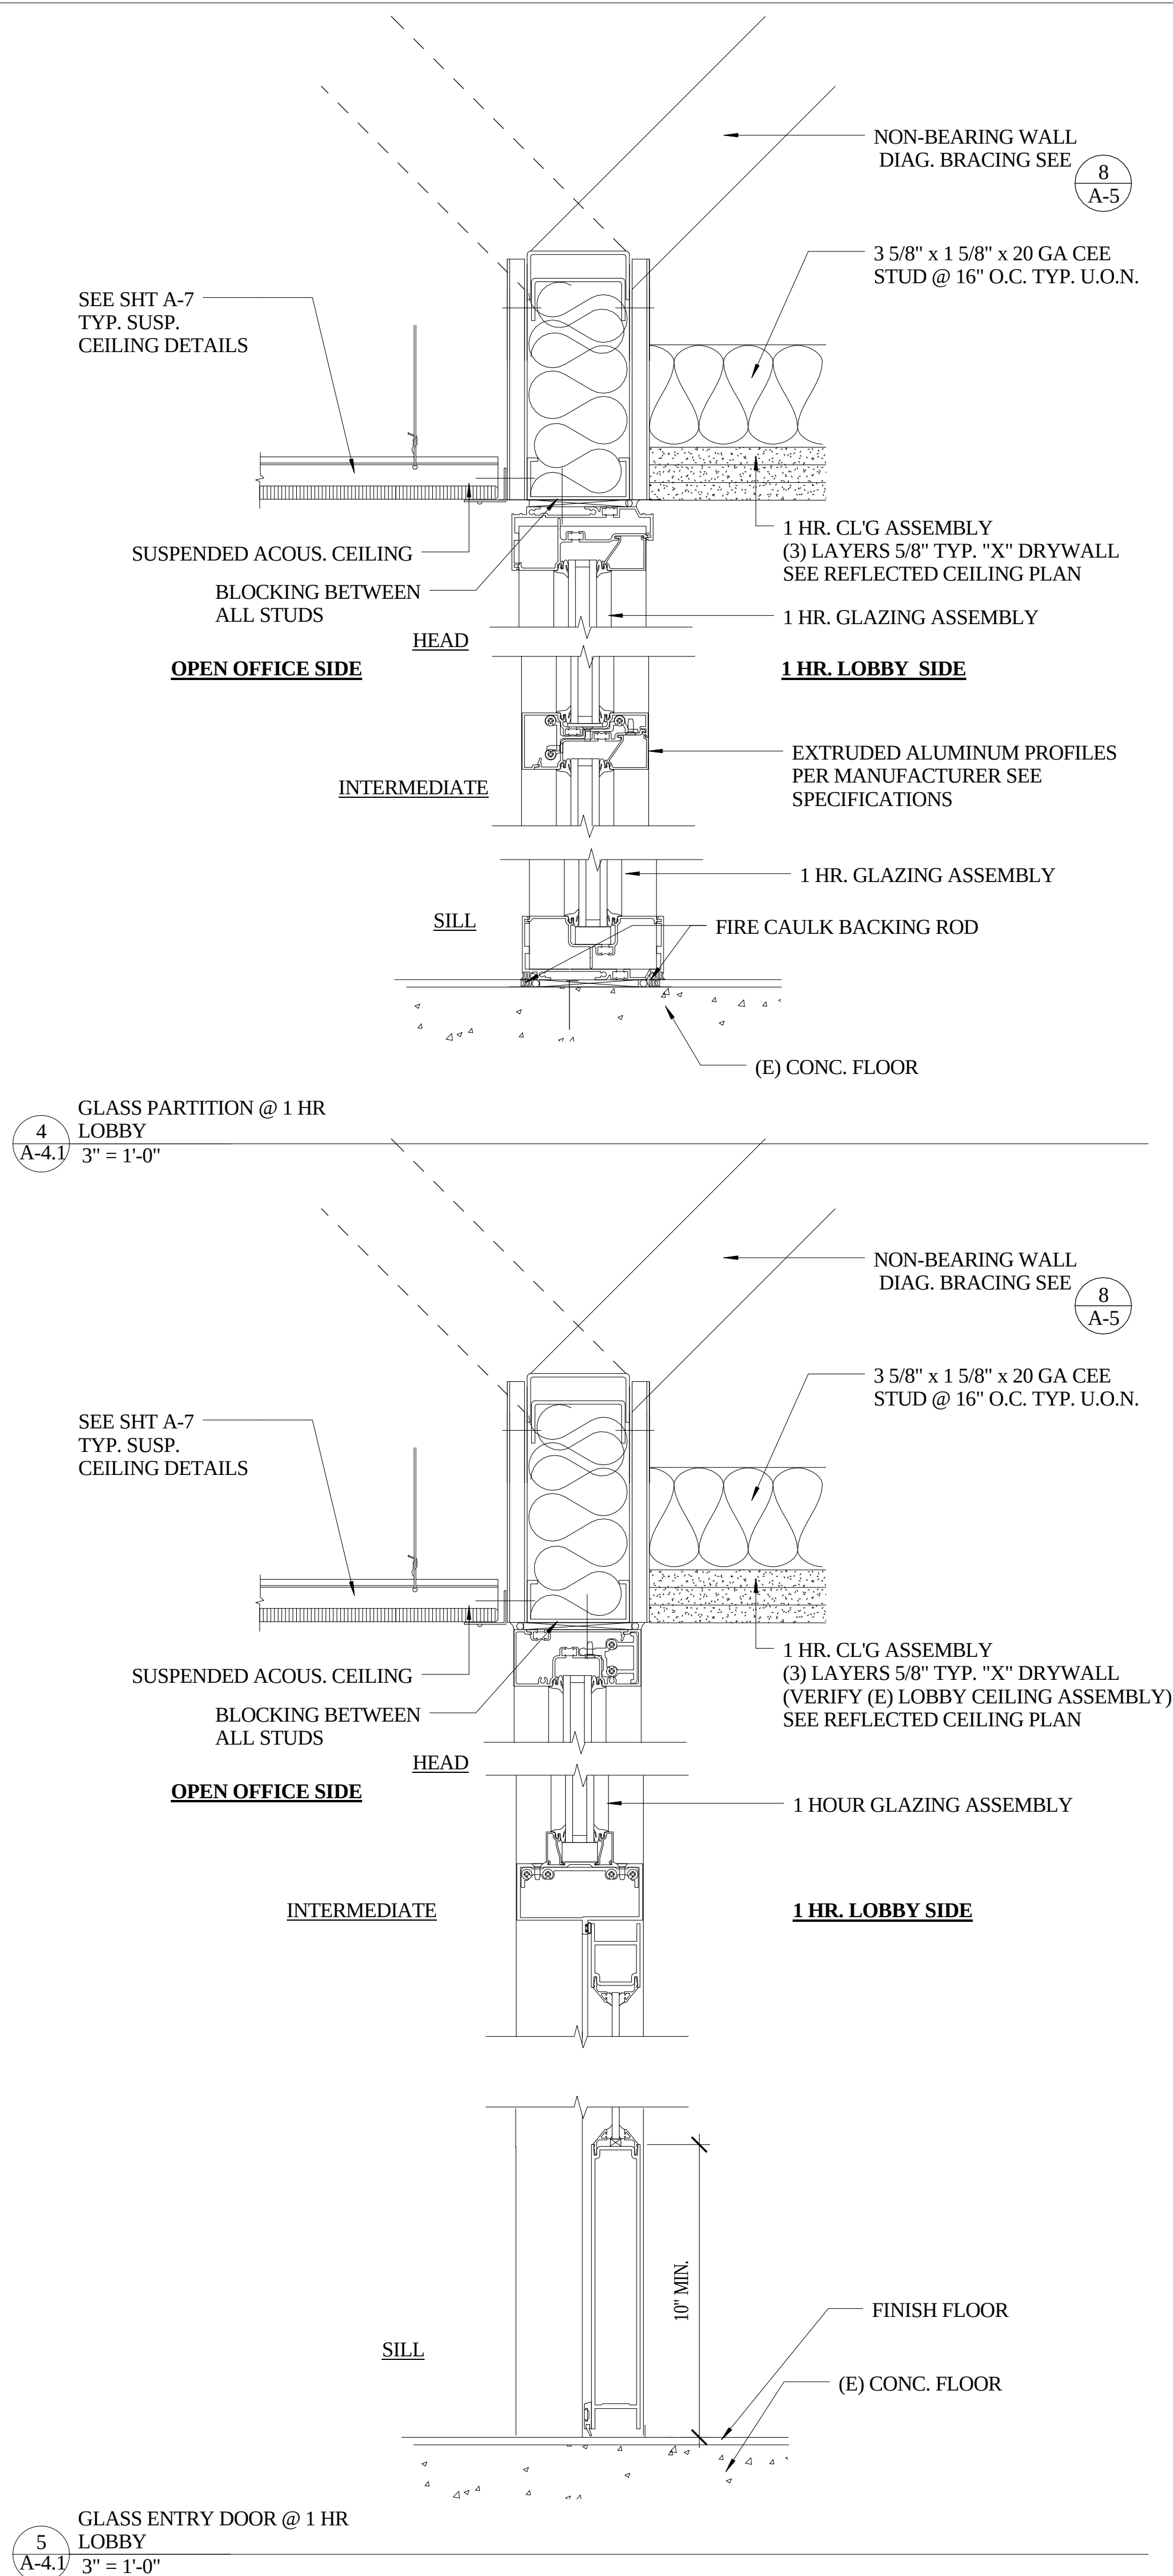


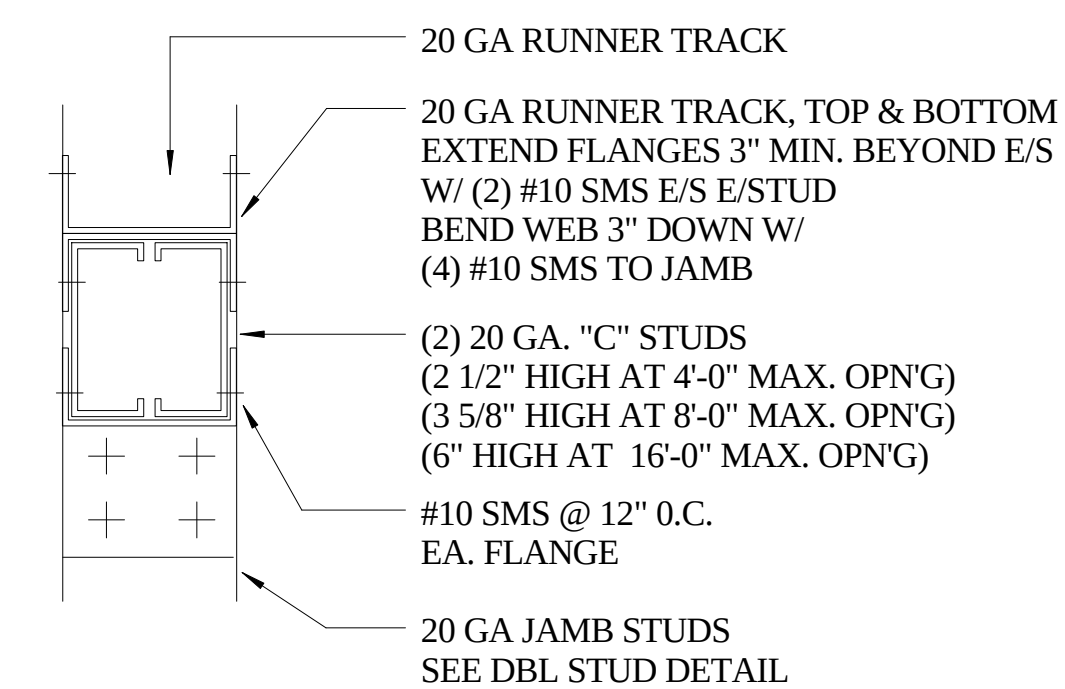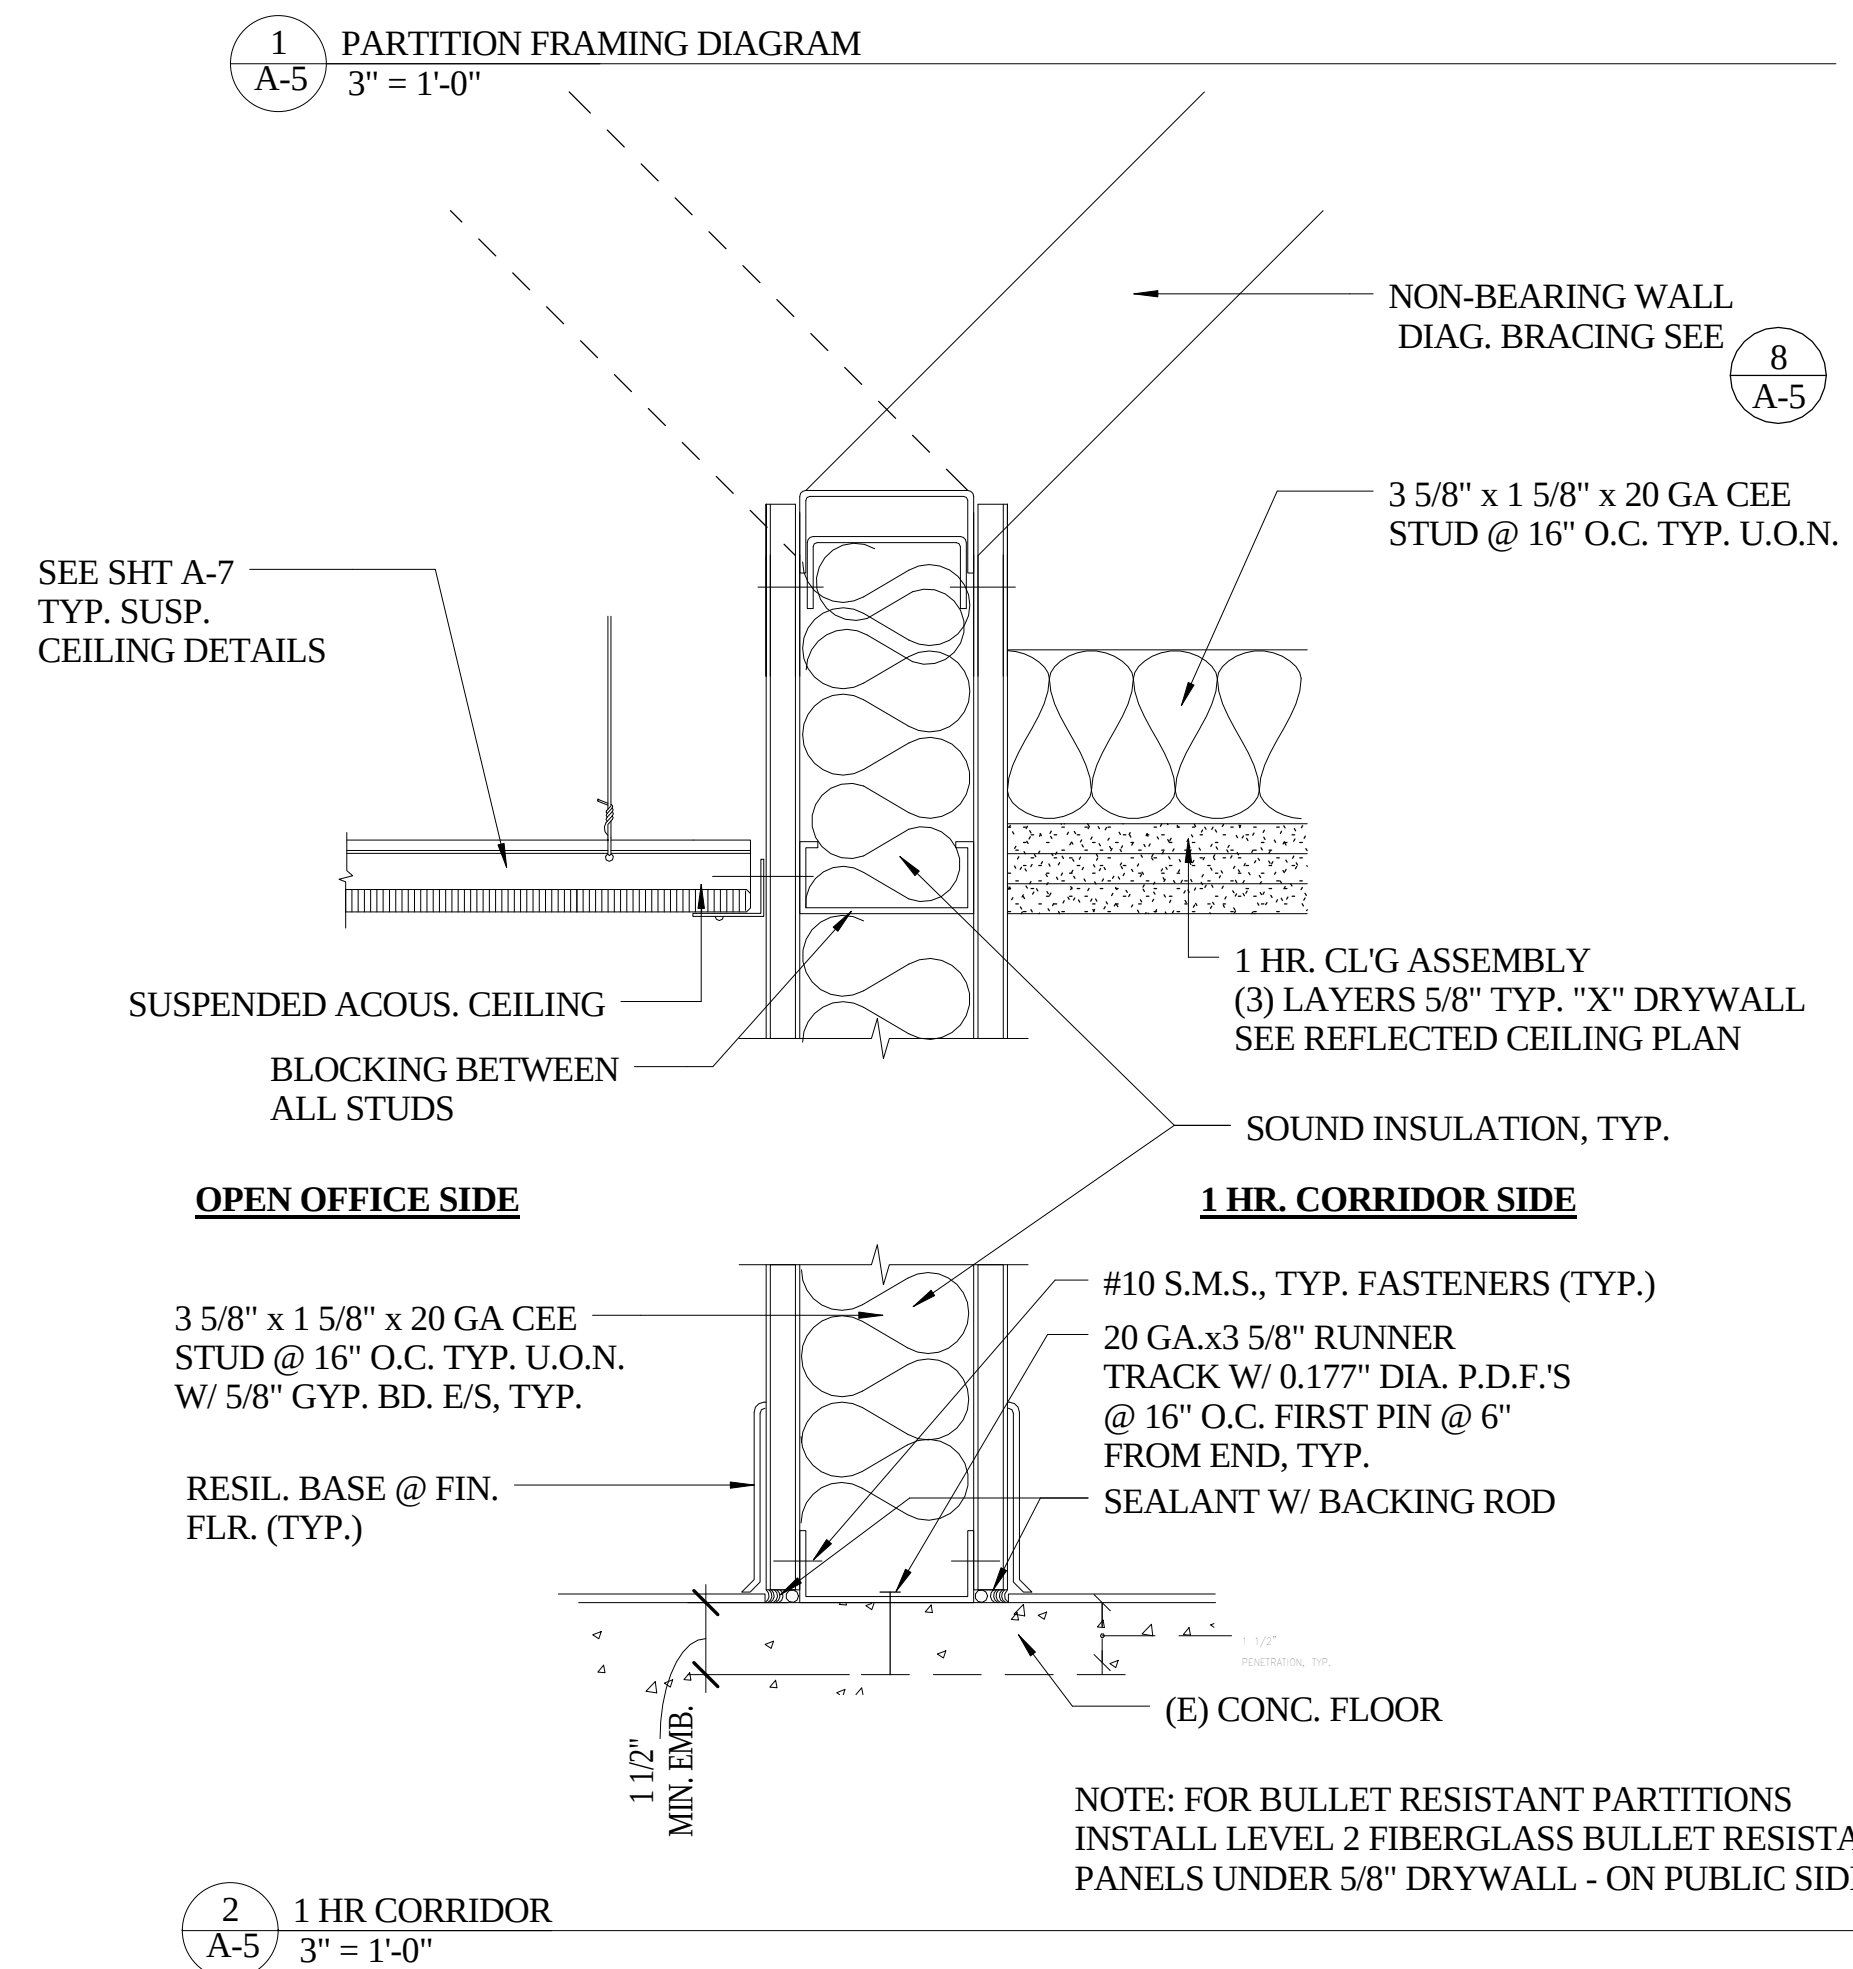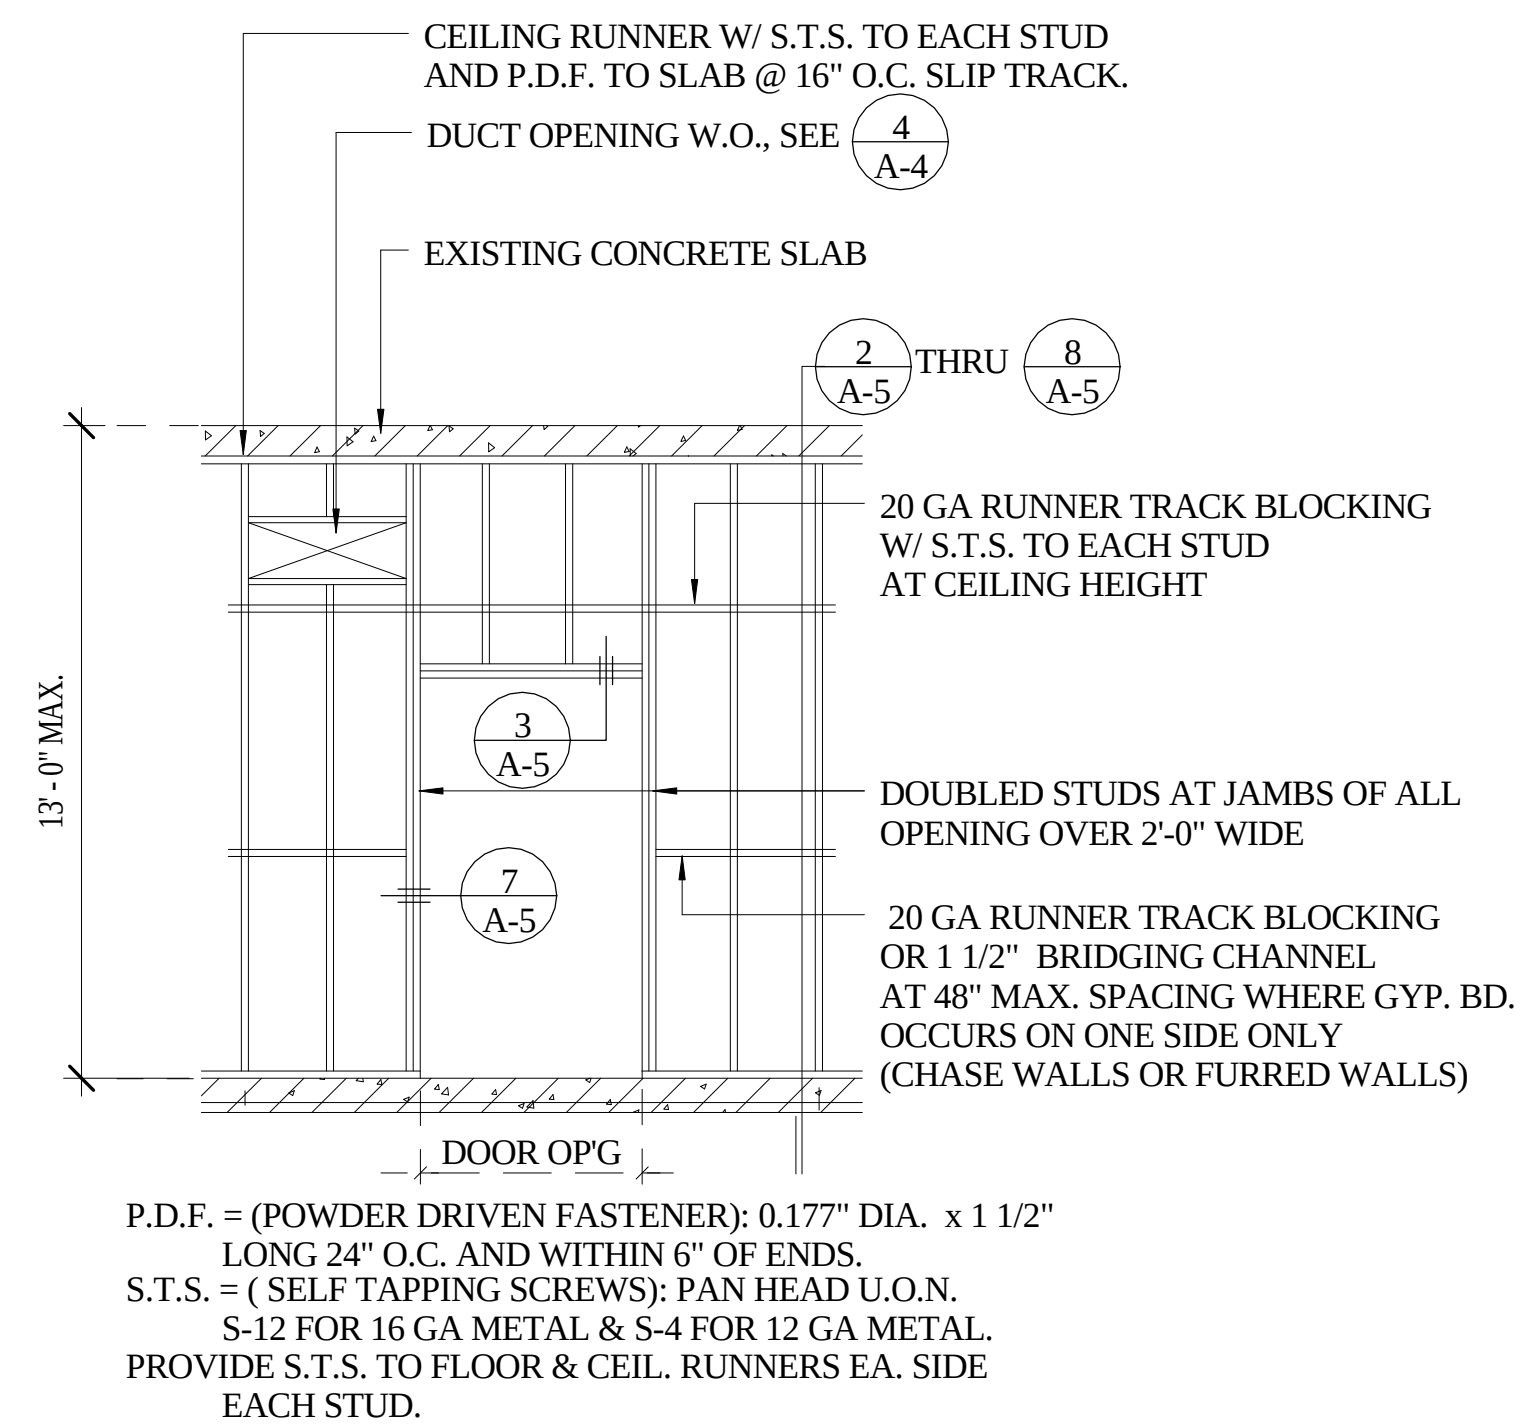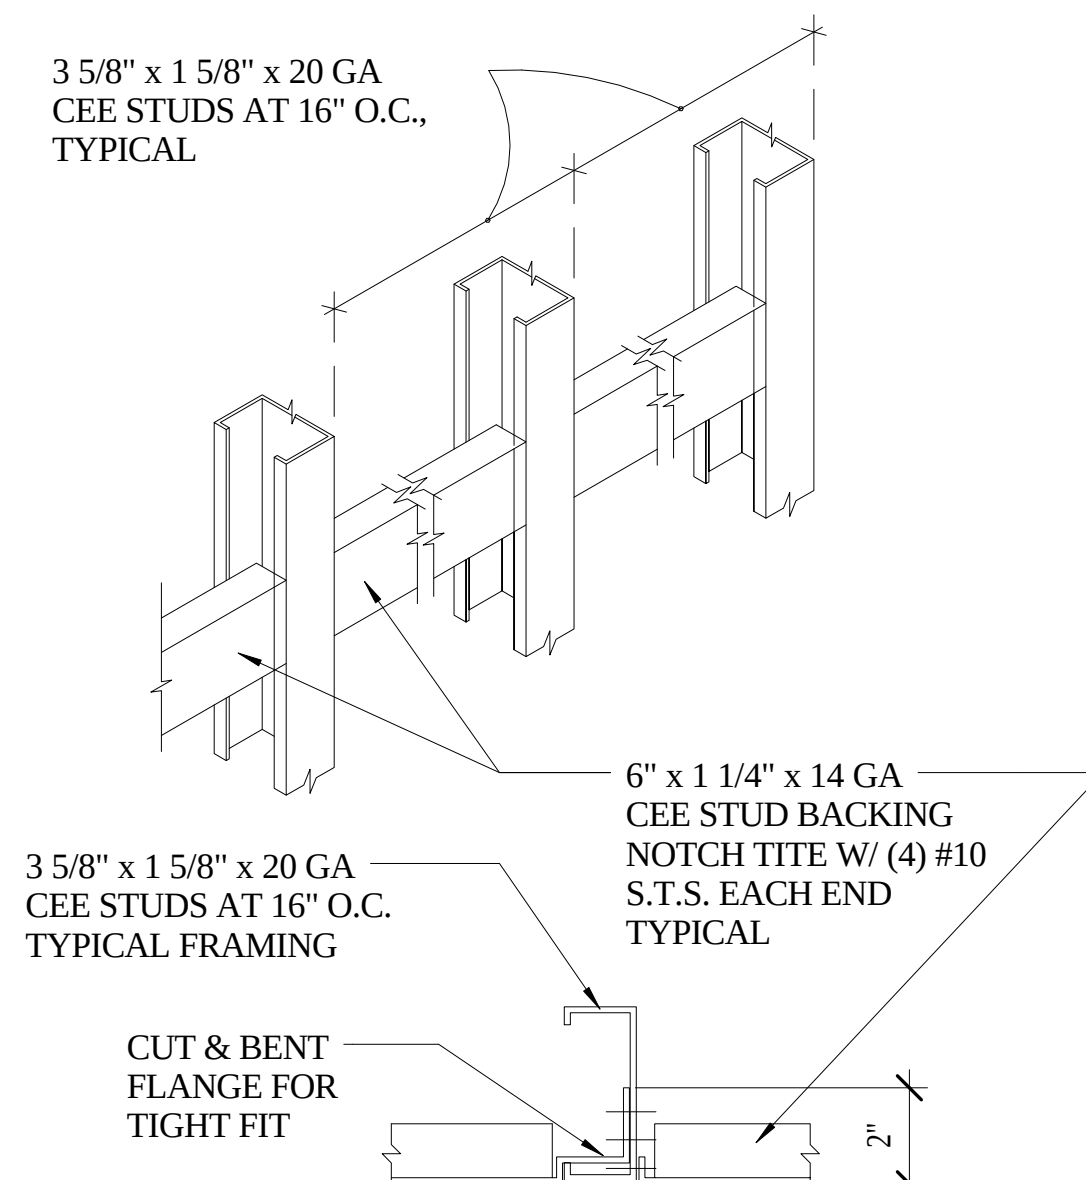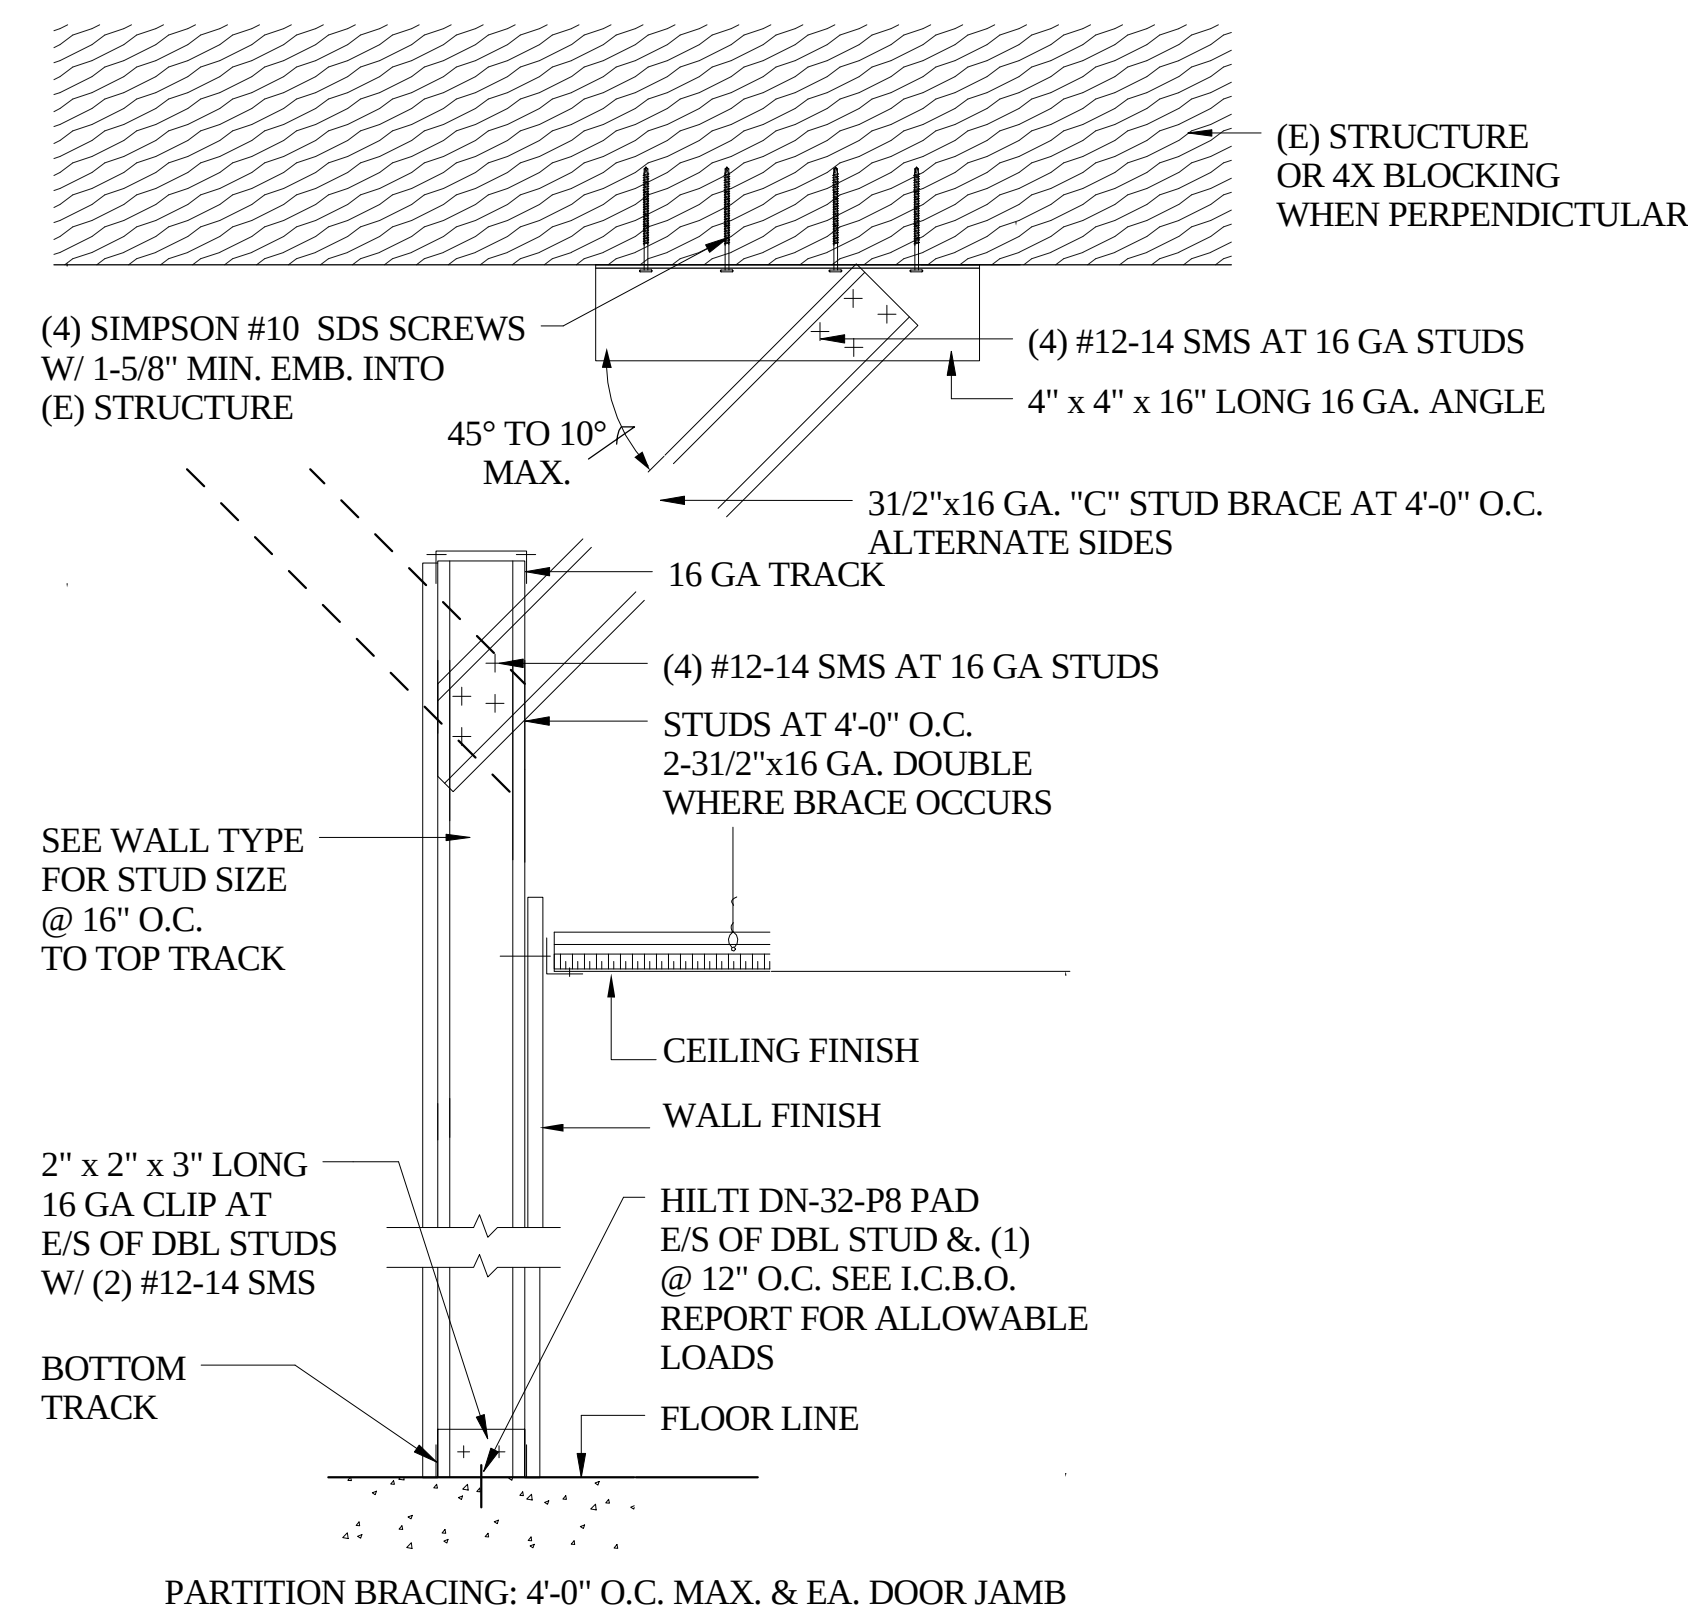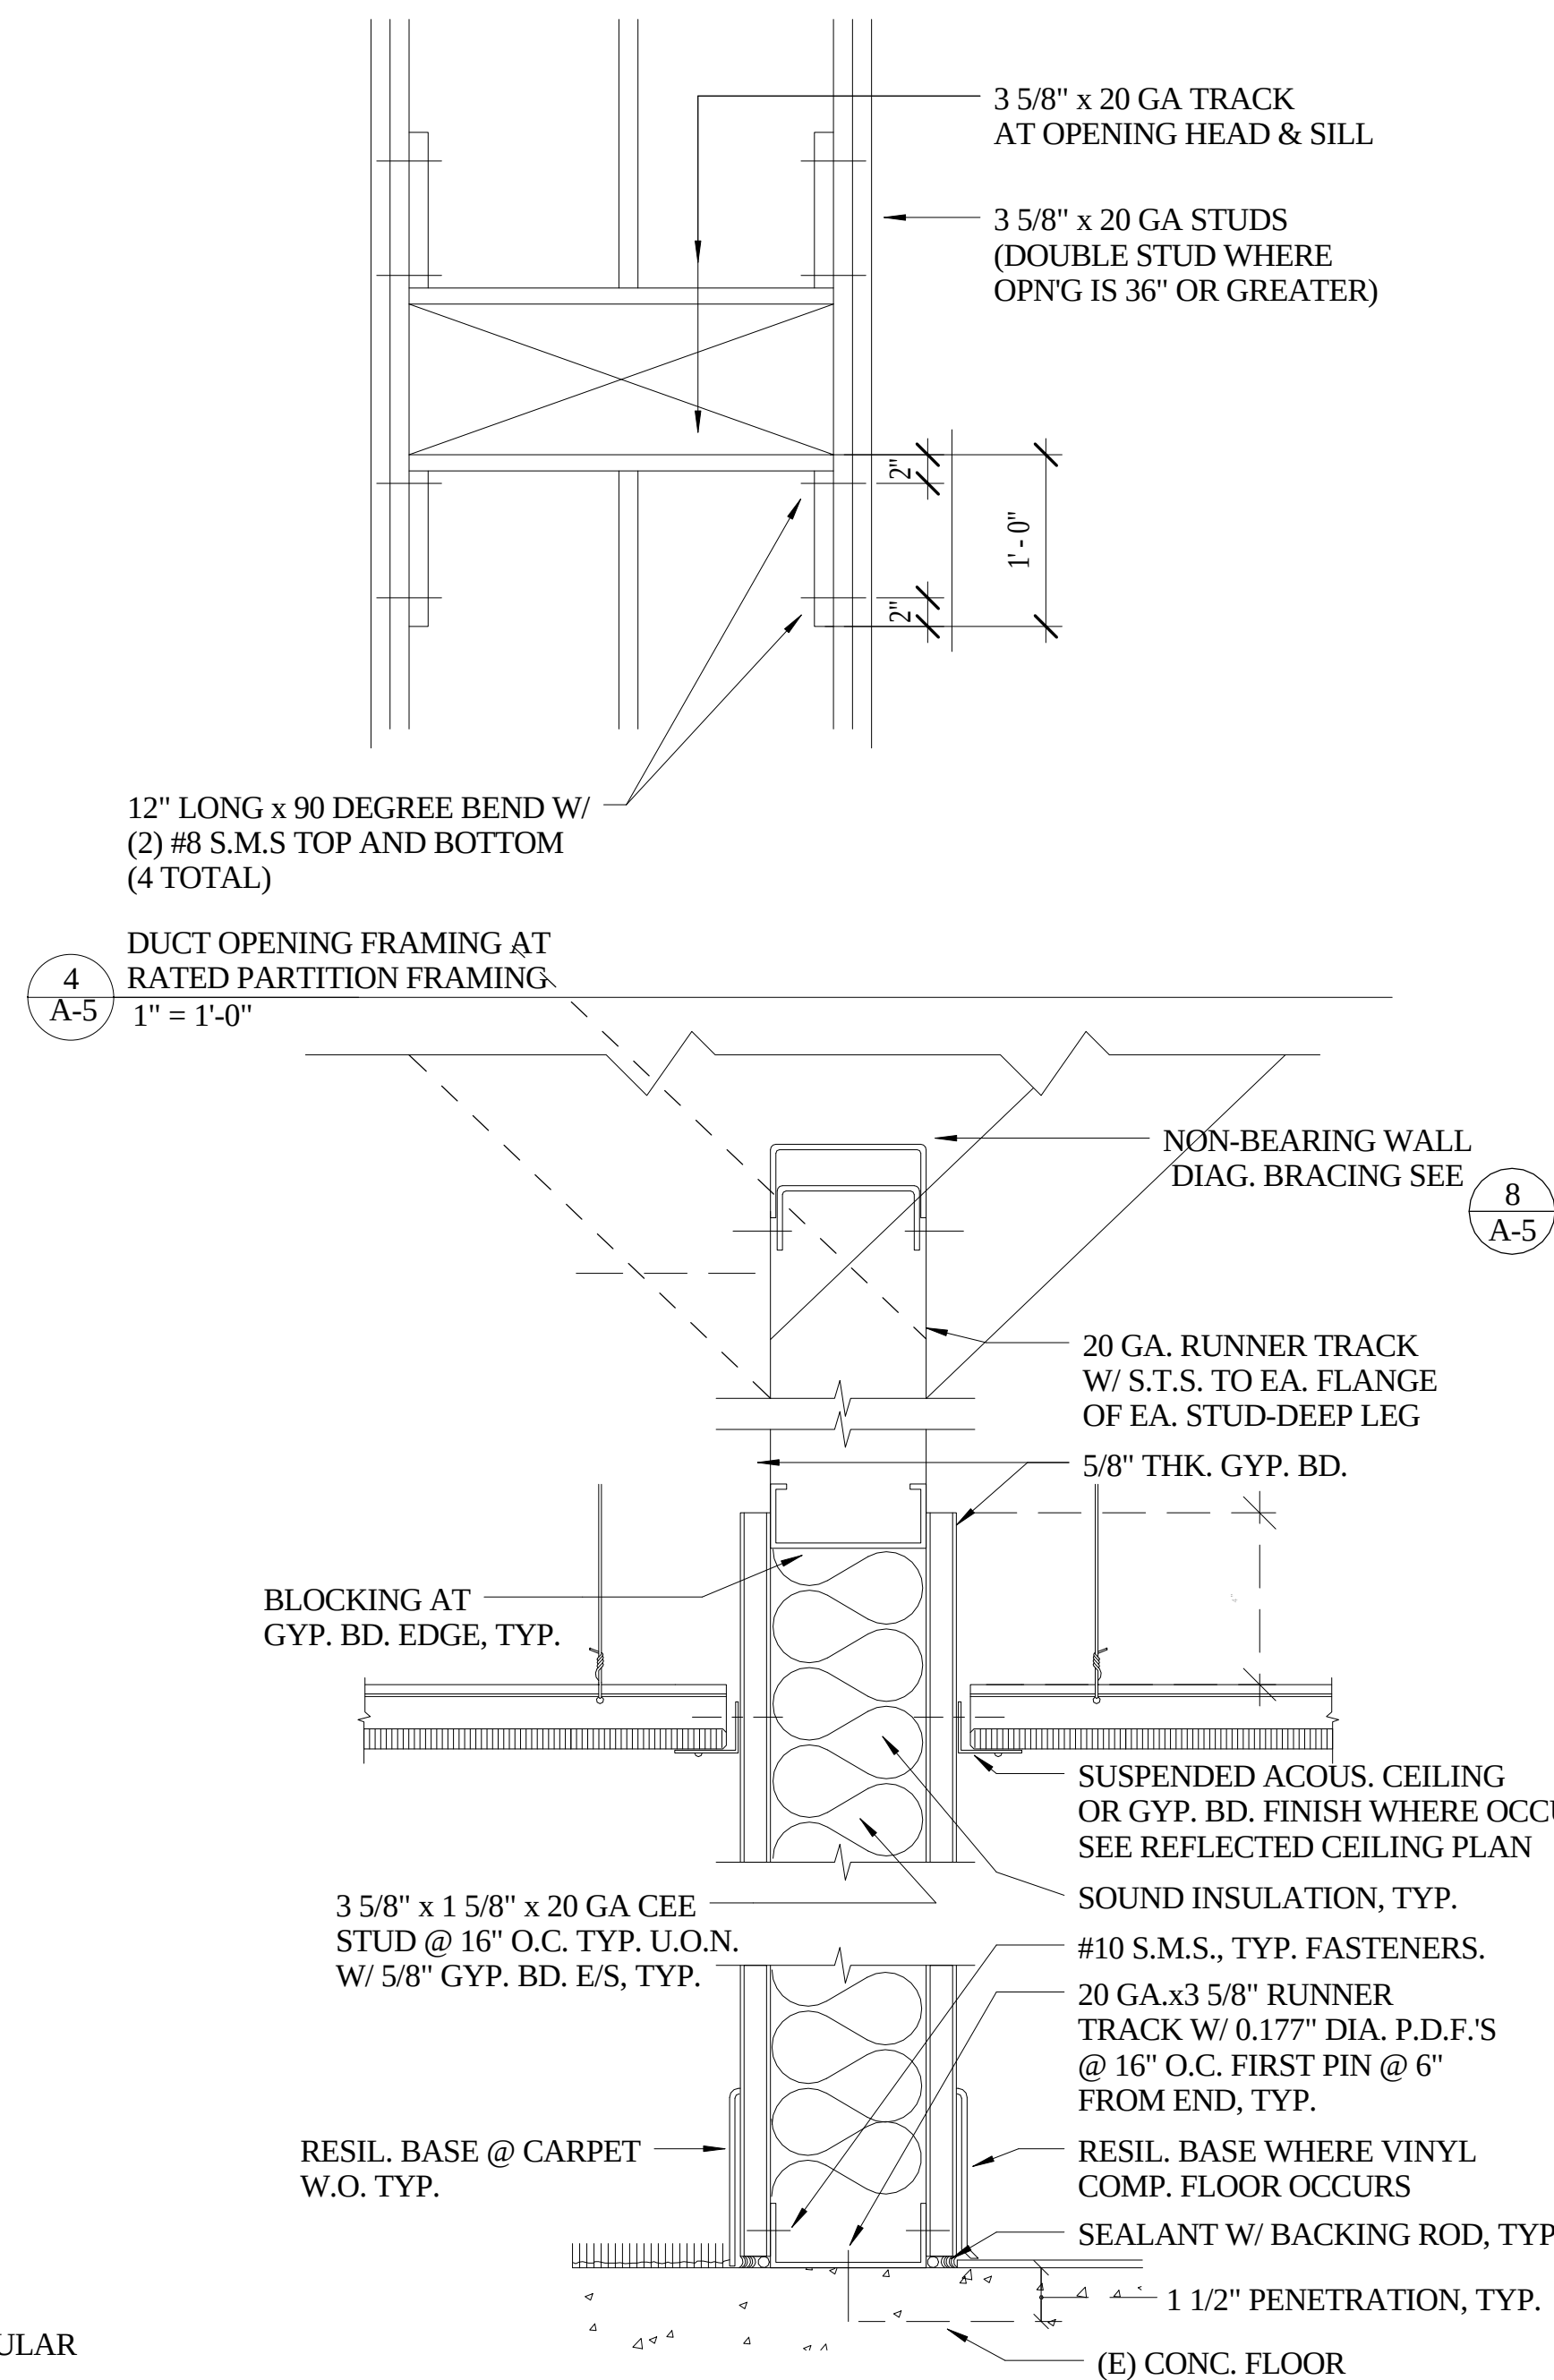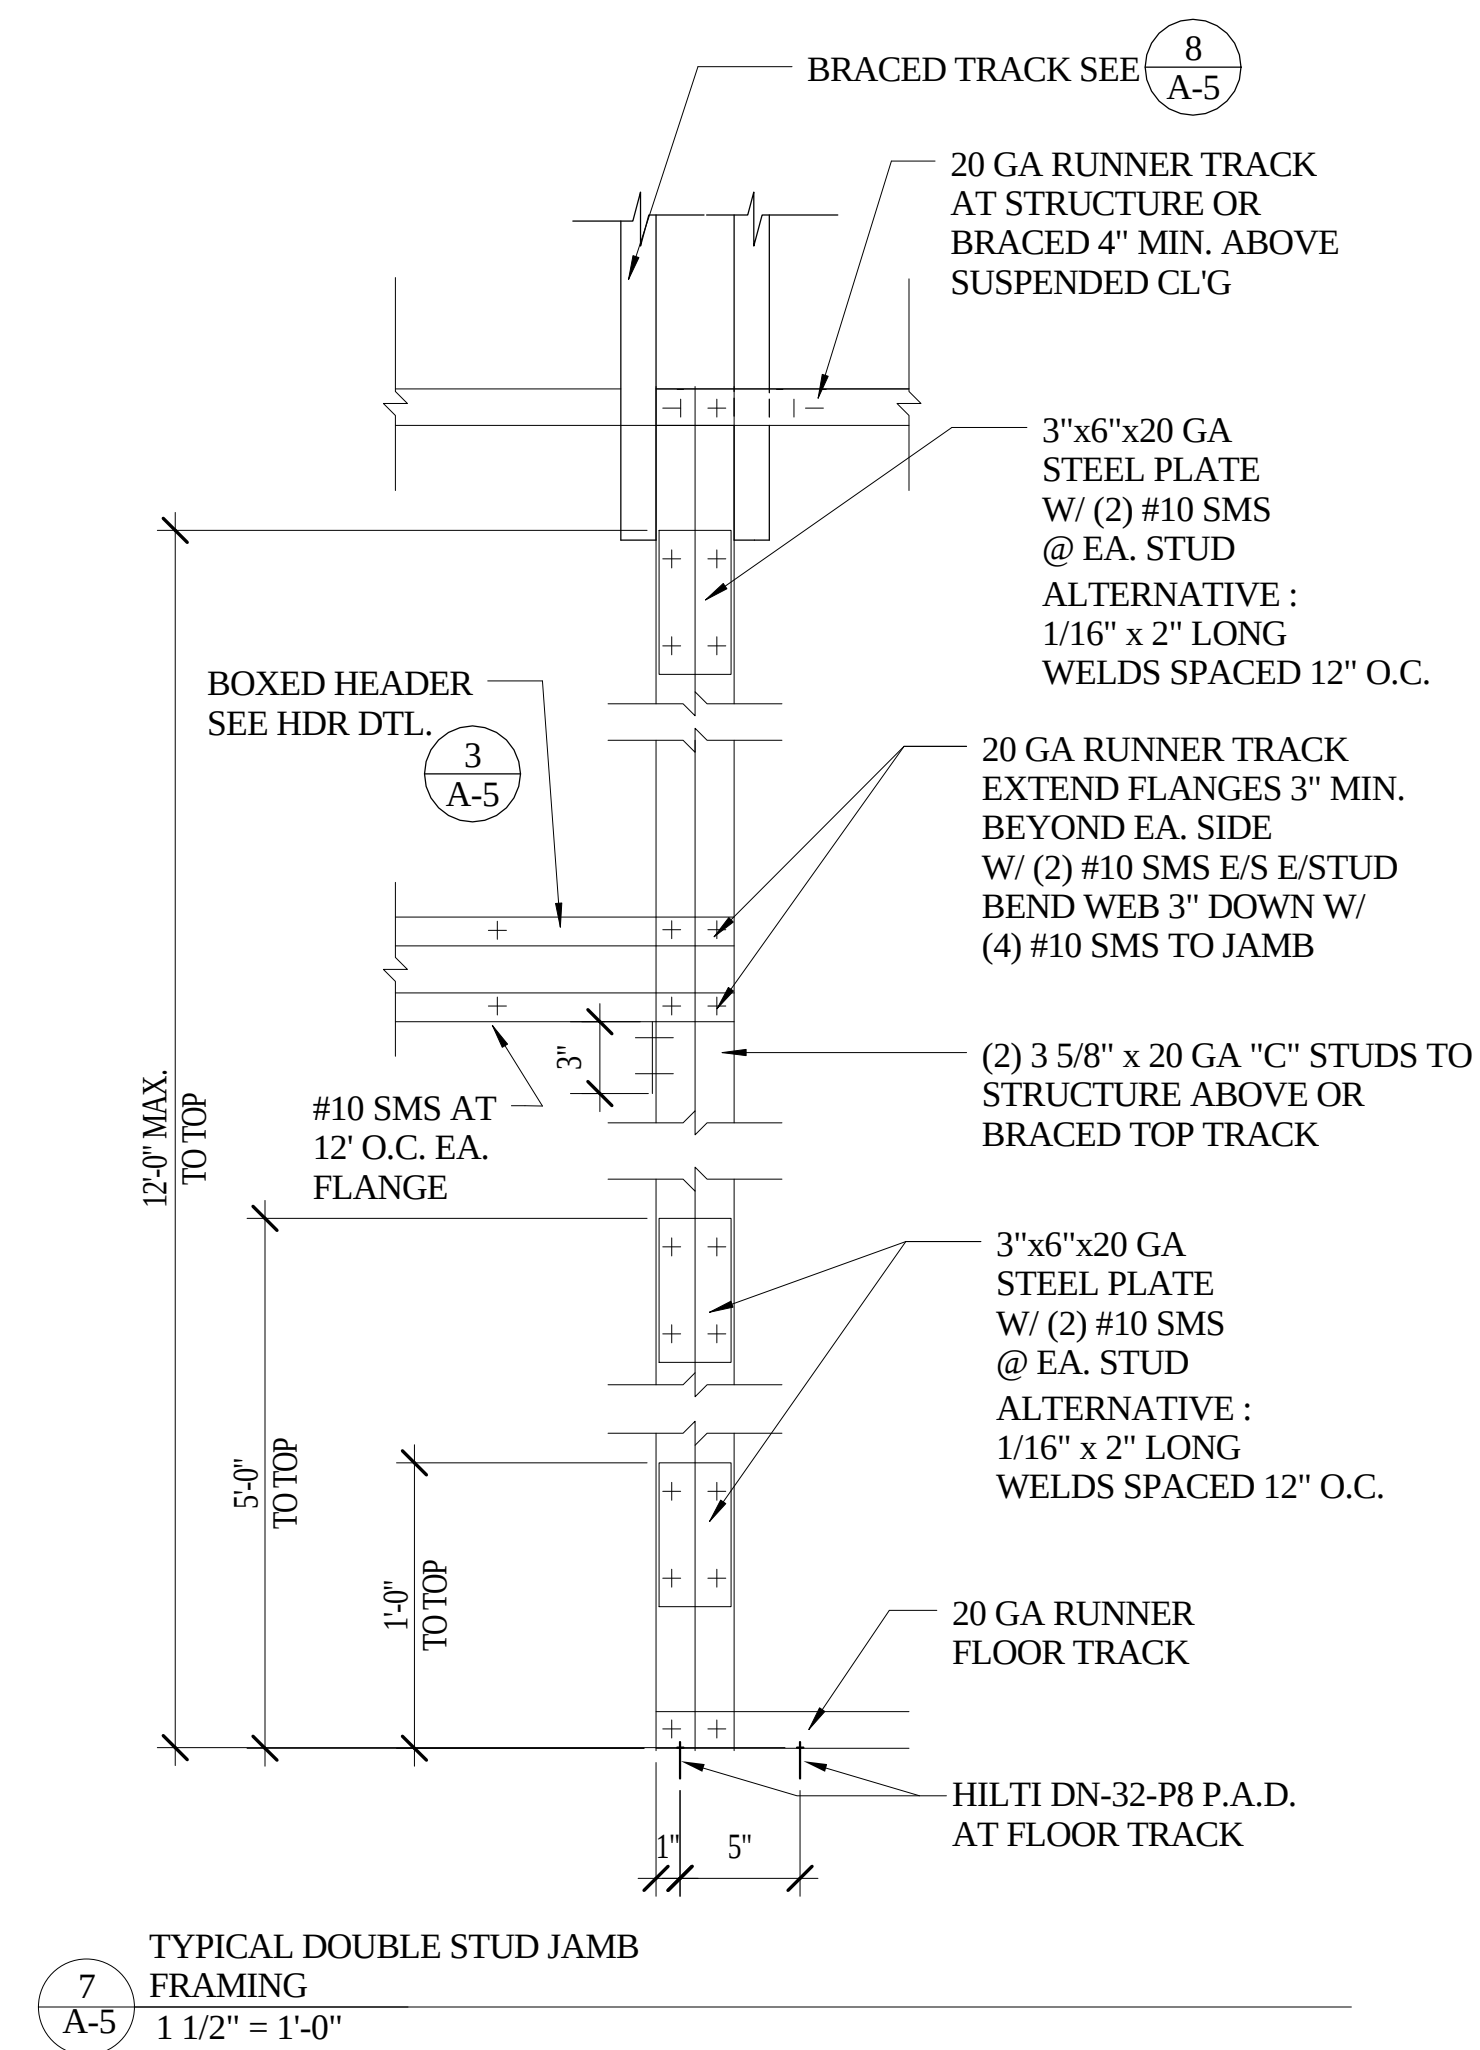

PROJECT

TENANT
IMPROVEMENTS
FOR ECONOMIC
DEVELOPMENT AND
CHILD SUPPORT
SERVICES

2420 6TH STREET
EUREKA, CA



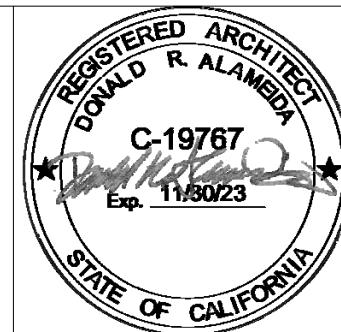
[illegible]

TYPICAL METAL STUD PARTITION CONSTRUCTION

Project number	2108
Date	10/14/23
Drawn by	Author
Checked by	Checker

A-5

Scale	As indicated
-------	--------------

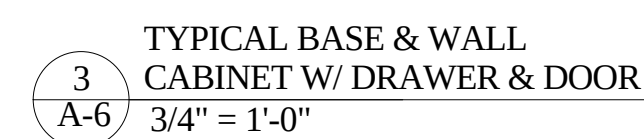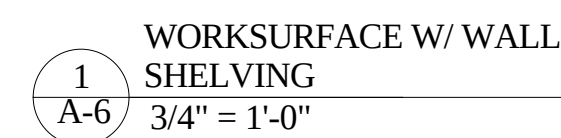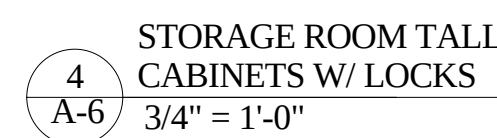




PROJECT

**TENANT
IMPROVEMENTS
FOR ECONOMIC
DEVELOPMENT AND
CHILD SUPPORT
SERVICES**

2420 6TH STREET
EUREKA, CA

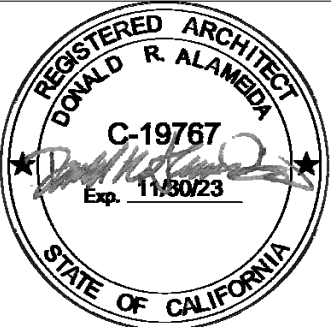[illegible]

SUSPENDED ACCOUSTICAL CEILING DETAILS

Project number	2108
Date	10/14/23
Drawn by	DRA
Checked by	DRA

A-7.1


Scale



PROJECT

TENANT IMPROVEMENTS FOR ECONOMIC DEVELOPMENT AND CHILD SUPPORT SERVICES

2420 6TH STREET
EUREKA, CA

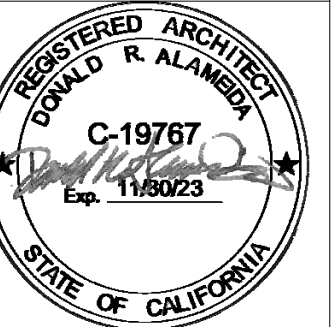[illegible]

SUSPENDED
DRYWALL CEILING
WHERE PARTIALLY
JOISTED


Project number	2108
Date	10/14/23
Drawn by	Author
Checked by	Checker

A-7.4

Scale

9/15/2025 4:24:25 PM

5/9/2017 9:07:27 AM

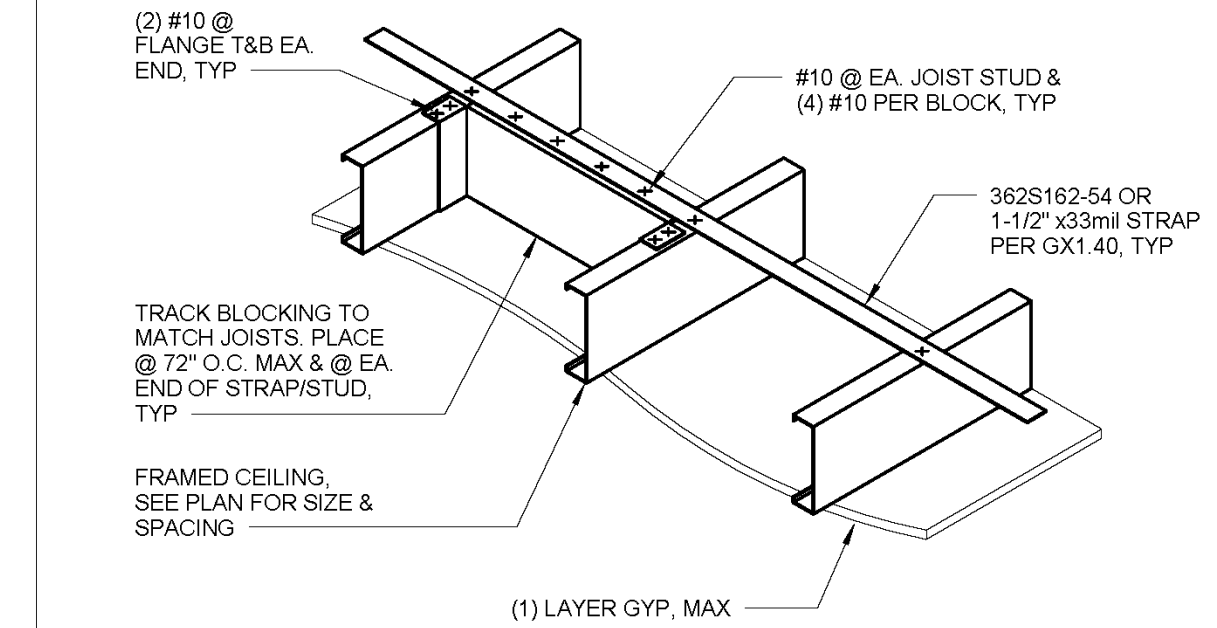

CEILING JOIST - FINISH ONE SIDE ONLY


Section Title :	OSHPD STANDARD GYPSUM BOARD CEILING DETAILS			OPD No :	
Sheet Title :	JOISTED GYP BOARD CEILING BLOCKING DETAIL				CJ2.10

05/11/2017

OPD-0003-13: Reviewed for Code Compliance by Karim


Page 71 of 75

5/9/2017 9:07:27 AM

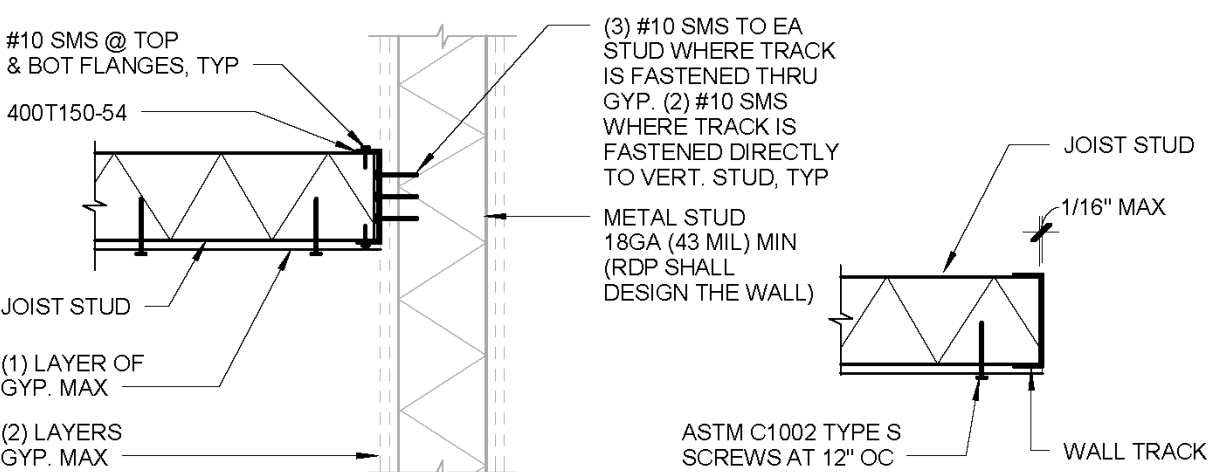

A SECTION AT TYP. STUD

D GYP BOARD ATTACHMENT

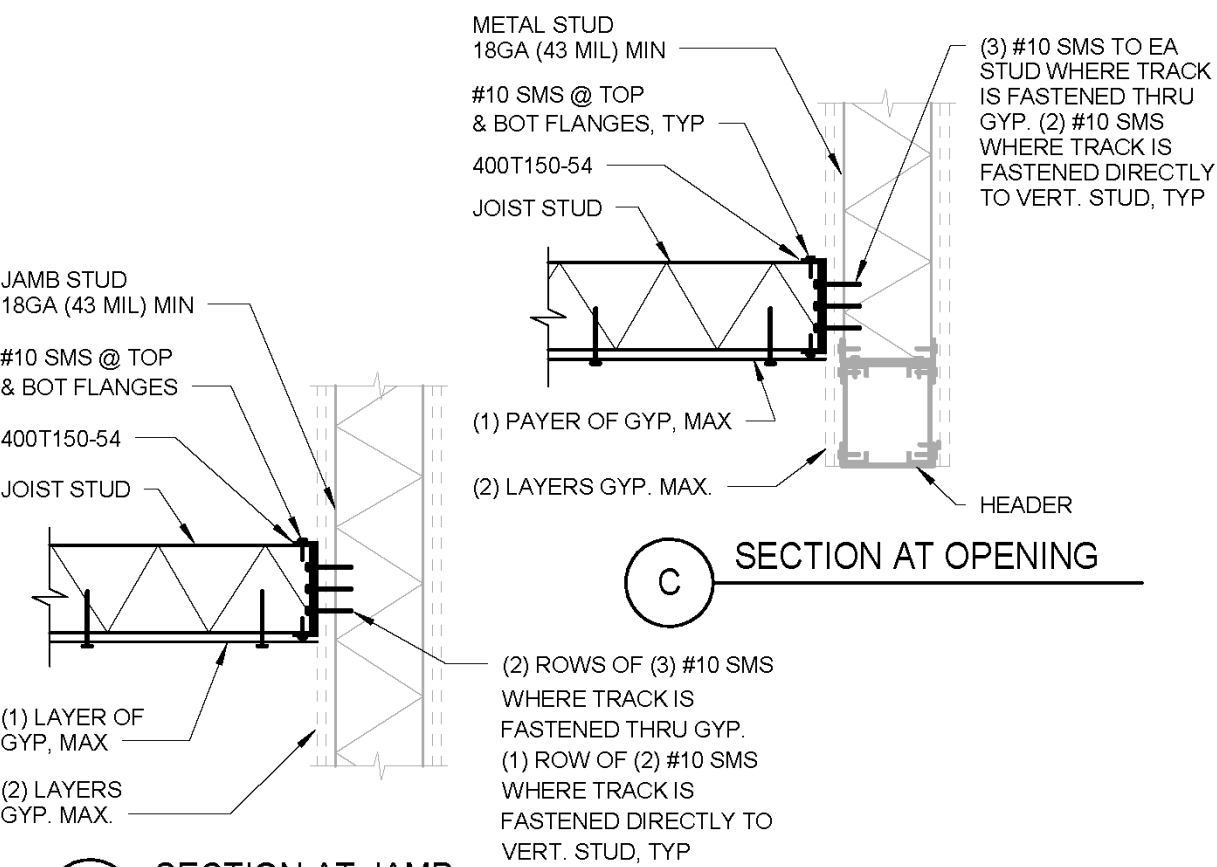

SECTION AT JAMB

C SECTION AT OPENING

Section Title : OSHPD STANDARD GYPSUM BOARD CEILING DETAILS			OPD No:
Sheet Title : JOISTED GYP BOARD CEILING CONNECTIONS			CJ2.30

05/11/2017

OPD-0003-13: Reviewed for Code Compliance by Karim

Page 73 of 75

FINISH MATERIALS LEGEND					
CODE	SURFACE	PRODUCT	MANUFACTURER	STYLE	COLOR
F1	FLOOR	LUXURY SHEET VINYL	ARMSTRONG	NATURAL CREATIONS NA193	AVILA OAK, VIENNE SMOKE
F3	FLOOR	LUXURY SHEET VINYL	ARMSTRONG		
W1	WALL	FIELD PAINT PAINT	BENJAMIN MOORE	# 1590	
AW1	WALL	ACCENT WALL PAINT	BENJAMIN MOORE	# 1592	
B1	BASE	RUBBER BASE	BURKE	727	THUNDER
B2	BASE	COVED	SEE FLOOR TYPE		
T1	TRIM	TRIM PAINT	BENJAMIN MOORE	# 1590	
C1	CEILING	ACUSTICAL TILE	ARMSTRONG	MATCH EXISTING	
C2	CEILING	PAINTED DRYWALL	BENJAMIN MOORE	# 1590	
P LAM 1	CASEWORK	PLASTIC LAMINATE	FORMICA	9285-58	WHITE TWILL
P LAM 2	CASEWORK	PLASTIC LAMINATE	FORMICA	6307-58	BURNT STRAND - MATTE
P LAM 3	CASEWORK	PLASTIC LAMINATE	FORMICA	912C-58	STORM MATTE/ COLOR CORE

ROOM FINISH SCHEDULE											
NUMBER	NAME	BASE	FLOOR CODE	EAST WALL	SOUTH WALL	WEST WALL	NORTH WALL	CEILING	CEILING HEIGHT	COMMENTS	
101	LOBBY	B-1	F-1	G.B. / W1	G.B./AW1	G..B. / P.T.	W1	C1	11'-11"		
102	ECD OFFICE 1	B-1	F-2	G.B. / W1	G.B. / W1	G..B. / W1	G.B. / AW1	C1	9'-0"		
103	WC 2	B-1	B-2	G.B. / PT	G.B. / PT	G..B. / PT.	G.B./PT	C1	9'-0"		
104	WC 1	B-1	B-2	G.B. / W1	G.B. / W1	G..B. / PT.	G.B./PT	C1	9'-0"		
105	INTERV. 2	B-1	F-1	G.B. / W1	G.B. / W1	G..B. / PT.	G.B./PT	C1	11'-11"		
106	INTERV. 3	EXISTING	EXISTING	EXISTING	EXISTING	EXISTING	EXISTING	EXISTING	EXISTING		
107	INTERV. 4	EXISTING	EXISTING	EXISTING	EXISTING	EXISTING	EXISTING	EXISTING	EXISTING		
108	INTERV. 5	EXISTING	EXISTING	EXISTING	EXISTING	EXISTING	EXISTING	EXISTING	EXISTING		
109	DCSS	B-1	F-1	G.B. / PT	G.B. / PT	G..B. / P.T.	G.B./PT	G.B. / PT.	EXISTING		
110	CHILD DEV. CONFERENCE	B-1	F-1	W1	STR. FRONT	STR. FRONT	W1	C1	EXISTING		
111	EC. DEV.	B-1	F-1	G.B. / PT	G.B. / PT	G..B. / P.T.	G.B./PT	C1	EXISTING	BULLET RESIST. PARTITION	
112	CD OFFICE 2	B-1	F-1	G.B. / PT	G.B. / PT	G..B. / P.T.	G.B./PT	EXISTING	EXISTING		
112	CHILD DEV OPEN OFFICE	B-1	F-1	G.B. / PT	G.B. / PT	G..B. / P.T.	G.B./PT	EXISTING	EXISTING		
113	INTERV. 1	B-1	F-1	G.B. / PT	G.B. / PT	G..B. / P.T.	G.B./PT	EXISTING	EXISTING		
120	FAMILY SUPPORT SURFACES	B-1	EXISTING	EXISTING	EXISTING	EXISTING	EXISTING	EXISTING	EXISTING		
121	(E) OFFICE	EXISTING	EXISTING	EXISTING	EXISTING	EXISTING	EXISTING	EXISTING	EXISTING		
122	(E) OFFICE	EXISTING	EXISTING	EXISTING	EXISTING	EXISTING	EXISTING	EXISTING	EXISTING		
123	(E) OFFICE	EXISTING	EXISTING	EXISTING	EXISTING	EXISTING	EXISTING	C1	EXISTING		
124	CUST.	B-1	F-1	G.B. / W1	G.B. / W1	G..B. / W1	G.B. / W1	C1	11'-11"		
125	OPEN OFFICE	EXISTING	EXISTING	EXISTING	EXISTING	EXISTING	EXISTING	EXISTING	EXISTING		
126	STORAGE										
129	OFFICE	EXISTING	EXISTING	EXISTING	EXISTING	EXISTING	EXISTING	EXISTING	EXISTING		
130	OFFICE	EXISTING	EXISTING	EXISTING	EXISTING	EXISTING	EXISTING	EXISTING	EXISTING		
131	EMPLOYEE TRAINING	EXISTING	EXISTING	EXISTING	EXISTING	EXISTING	EXISTING	EXISTING	EXISTING		
132	OFFICE	EXISTING	EXISTING	EXISTING	EXISTING	EXISTING	EXISTING	EXISTING	EXISTING		
133	STORAGE	B-1	F-1	W1	W1	W1	W1	C1	11'-11"		
134	OFFICE	EXISTING	EXISTING	EXISTING	EXISTING	EXISTING	EXISTING	EXISTING	EXISTING		
135	CHILE DEV. AREA 2	B-1	F-1	W1	G.B. / PT	G..B. / P.T.	G.B./PT	G.B. / PT.	EXISTING		
136	OFFICE	EXISTING	EXISTING	EXISTING	EXISTING	EXISTING	EXISTING	EXISTING	EXISTING		
137	OFFICE	EXISTING	EXISTING	EXISTING	EXISTING	EXISTING	EXISTING	EXISTING	EXISTING		
138	OFFICE	EXISTING	EXISTING	EXISTING	EXISTING	EXISTING	EXISTING	EXISTING	EXISTING		
139	OFFICE	EXISTING	EXISTING	EXISTING	EXISTING	EXISTING	EXISTING	EXISTING	EXISTING		
140	RECEPT.	EXISTING	EXISTING	EXISTING	EXISTING	EXISTING	EXISTING	EXISTING	EXISTING		
141	OFFICE	EXISTING	EXISTING	EXISTING	EXISTING	EXISTING	EXISTING	EXISTING	EXISTING		
142	OFFICE	EXISTING	EXISTING	EXISTING	EXISTING	EXISTING	EXISTING	EXISTING	EXISTING		
144	OFFICE	EXISTING	EXISTING	EXISTING	EXISTING	EXISTING	EXISTING	EXISTING	EXISTING		
145	OFFICE	EXISTING	EXISTING	EXISTING	EXISTING	EXISTING	EXISTING	EXISTING	EXISTING		
146	OFFICE	EXISTING	EXISTING	EXISTING	EXISTING	EXISTING	EXISTING	EXISTING	EXISTING		
147	OFFICE	B-1	F-1	G.B. / W1	G.B. / W1	G..B. / W1	G.B. / W1	C1	11'-11"		
148	STOR.	EXISTING	EXISTING	EXISTING	EXISTING	EXISTING	EXISTING	EXISTING	EXISTING		
149	NEW OFFICE	B-1	F-1	G.B. / PT	G.B. / PT	G..B. / PT.	G.B./PT	EXISTING	EXISTING		
155	EQUIPMENT	EXISTING	EXISTING	EXISTING	EXISTING	EXISTING	EXISTING	EXISTING	EXISTING		
156	SERVER ROOM	EXISTING	EXISTING	EXISTING	EXISTING	EXISTING	EXISTING	EXISTING	EXISTING		
157	TELEPHONE	EXISTING	EXISTING	EXISTING	EXISTING	EXISTING	EXISTING	EXISTING	EXISTING		
158	LOUNGE	EXISTING	EXISTING	EXISTING	EXISTING	EXISTING	EXISTING	EXISTING	EXISTING		
160	BREAK RM.	B-1	F-1	G.B. / W1	G.B. / W1	G..B. / W1	G.B. / W1	C1	11'-11"		
161	CONFER. 1	B-1	F-1	G.B. / W1.	G.B. / W1	G..B. / W1	G.B. / W1	G.B. / PT.	11'-11"		
162	CONF. STOR.	B-1	F-1	G.B. / W1	G.B. / W1	G..B. / W1	G.B. / W1	C1	11'-11"		
163	CD OFFICE 6	B-1	F-1	G.B. / PT	G.B. / PT	G..B. / P.T.	G.B./PT	G.B. / PT.	EXISTING		
164	MENS	(E) TILE	(E) TILE	W1	EXISTING	W1	W1	W1	11'-11"	PATCH / REPLACEIN KIND	
165	WOMENS	(E) TILE	(E) TILE	W1	EXISTING	W1	W1	W1	11'-11"	PATCH / REPLACEIN KIND	
167	CD OFFICE 5	B-1	F-1	G.B. / PT	G.B. / PT	G..B. / P.T.	G.B./PT	G.B. / PT.	EXISTING		
168	CD OFFICE 4	B-1	F-1	G.B. / W1	G.B. / PT	G..B. / P.T.	G.B./PT	G.B. / PT.	EXISTING		
169	CD OFFICE 3	B-1	F-1	G.B. / PT	G.B. / PT	G..B. / P.T.	G.B./PT	G.B. / PT.	EXISTING		
170	INFORMATION SERVICES	EXISTING	EXISTING	EXISTING	EXISTING	EXISTING	G.B. / AW1	EXISTING	EXISTING		
171	SYST. ANYLSIS	EXISTING	EXISTING	EXISTING	EXISTING	EXISTING	EXISTING	EXISTING	EXISTING		
176	CD OFFICE 1	B-1	F-1	G.B. / PT	G.B. / PT	G..B. / P.T.	G.B./PT	EXISTING	EXISTING		
180	CORRIDOR	EXISTING	EXISTING	EXISTING	EXISTING	EXISTING	EXISTING	EXISTING	EXISTING	(E) FIRE RATED CEILING 1-HOUR	
181	CORRIDOR	EXISTING	EXISTING	EXISTING	EXISTING	EXISTING	EXISTING	EXISTING	EXISTING	(E) FIRE RATED CEILING 1-HOUR	
187	(E) VEST.	EXISTING	EXISTING	G.B. / PT	EXISTING	G..B. / P.T.	EXISTING	EXISTING	EXISTING		
198	EC. DEV.TRAINING AND RECP.	B-1	F-1	G.B. / PT	G.B. / PT	G..B. / PT.	G.B./PT	C1	11'-11"		

PROJECT MANAGEMENT

ALAMEIDA
ARCHITECTURE

CONSTRUCTION MANAGEMENT


555 S. MAIN STREET, SUITE 2
SEBASTOPOL, CA 95472
(707) 824-1219
WWW.ALAMEIDA.COM



PROJECT

TENANT
IMPROVEMENTS
FOR ECONOMIC
DEVELOPMENT AND
CHILD SUPPORT
SERVICES

2420 6TH STREET
EUREKA, CA

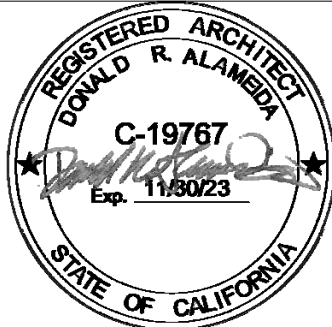[illegible]

ROOM SCHEDULE

Project number	2108
Date	10/14/23
Drawn by	Author
Checked by	Checker

A-8

Scale $1/4" = 1'-0"$



2019 CALIFORNIA GREEN BUILDING STANDARDS CODE

NONRESIDENTIAL MANDATORY MEASURES, SHEET 1 (January 2020, Includes August 2019 Supplement)

Y
N/A RESPON.
PARTY

YES
NOT APPLICABLE
RESPONSIBLE PARTY (i.e. ARCHITECT, ENGINEER,
OWNER, CONTRACTOR, INSPECTOR ETC.)

Y
N/A RESPON.
PARTY

CHAPTER 3 GREEN BUILDING SECTION 301 GENERAL

301.1 SCOPE. Buildings shall be designed to include the green building measures specified as mandatory in the application checklists contained in this code. Voluntary green building measures are also included in the application checklists and may be included in the design and construction of structures covered by this code, but are not required unless adopted by a city, county, or city and county as specified in Section 101.7.

301.3 NONRESIDENTIAL ADDITIONS AND ALTERATIONS. [BSC-CG] The provisions of individual sections of Chapter 3 apply to newly constructed buildings, building additions of 1,000 square feet or greater, and/or building alterations with a permit valuation of \$200,000 or above (for occupancies within the authority of California Building Standards Commission). Code sections relevant to additions and alterations shall only apply to the portions of the building being added or altered within the scope of the permitted work.

A code section will be designated by a banner to indicate where the code section only applies to newly constructed buildings [N] or to additions and/or alterations [A]. When the code section applies to both, no banner will be used.

301.3.1 Nonresidential additions and alterations that cause updates to plumbing fixtures only:

Note: On and after January 1, 2014, certain commercial real property, as defined in Civil Code Section 1101.3, shall have its noncompliant plumbing fixtures replaced with appropriate water-conserving plumbing fixtures under specific circumstances. See Civil Code Section 1101.1 et seq. for definitions, types of commercial real property affected, effective dates, circumstances necessitating replacement of noncompliant plumbing fixtures, and duties and responsibilities for ensuring compliance.

301.3.2 Waste Diversion. The requirements of Section 5.408 shall be required for additions and alterations whenever a permit is required for work.

301.4 PUBLIC SCHOOLS AND COMMUNITY COLLEGES. (see GBSC)
301.5 HEALTH FACILITIES. (see GBSC)

SECTION 302 MIXED OCCUPANCY BUILDINGS

302.1 MIXED OCCUPANCY BUILDINGS. In mixed occupancy buildings, each portion of a building shall comply with the specific green building measures applicable to each specific occupancy.

SECTION 303 PHASED PROJECTS

303.1 PHASED PROJECTS. For shell buildings and others constructed for future tenant improvements, only those code measures relevant to the building components and systems considered to be new construction (or newly constructed) shall apply.

303.1.1 Initial Tenant Improvements. The provisions of this code shall apply only to the initial tenant improvements to a project. Subsequent tenant improvements shall comply with the scoping provisions in Section 301.3 non-residential additions and alterations.

ABBREVIATION DEFINITIONS:

HCD Department of Housing and Community Development
BSC California Building Standards Commission
DSA-SS Division of the State Architect, Structural Safety
OSHPD Office of Statewide Health Planning and Development
LR Low Rise
HR High Rise
AA Additions and Alterations
N New

CHAPTER 5 NONRESIDENTIAL MANDATORY MEASURES

DIVISION 5.1 PLANNING AND DESIGN

SECTION 5.101 GENERAL

5.101.1 SCOPE

The provisions of this chapter outline planning, design and development methods that include environmentally responsible site selection, building design, building siting and development to protect, restore and enhance the environmental quality of the site and respect the integrity of adjacent properties.

SECTION 5.102 DEFINITIONS

The following terms are defined in Chapter 2 (and are included here for reference)

CUTOFF LUMINAIRES. Luminaires whose light distribution is such that the candela per 1000 lamp lumens does not numerically exceed 25 (2.5 percent) at an angle of 90 degrees above nadir, and 100 (10 percent) at a vertical angle of 80 degrees above nadir. This applies to all lateral angles around the luminaire.

LOW-EMITTING AND FUEL EFFICIENT VEHICLES.

Eligible vehicles are limited to the following:

- Zero emission vehicle (ZEV), including neighborhood electric vehicles (NEV), partial zero emission vehicle (PZEV), advanced technology PZEV (AT ZEV) or CNG fueled (original equipment manufacturer only) regulated under Health and Safety Code section 43800 and CCR, Title 13, Sections 1961 and 1962.
- High-efficiency vehicles, regulated by U.S. EPA, bearing High-Occupancy Vehicle (HOV) car pool lane stickers issued by the Department of Motor Vehicles.

NEIGHBORHOOD ELECTRIC VEHICLE (NEV). A motor vehicle that meets the definition of "low-speed vehicle" either in Section 385.5 of the Vehicle Code or in 49CFR571.500 (as it existed on July 1, 2000), and is certified to zero-emission vehicle standards.

TENANT-OCCUPANTS. Building occupants who inhabit a building during its normal hours of operation as permanent occupants, such as employees, as distinguished from customers and other transient visitors.

VANPOOL VEHICLE. Eligible vehicles are limited to any motor vehicle, other than a motortruck or truck tractor, designed for carrying more than 10 but not more than 15 persons including the driver, which is maintained and used primarily for the nonprofit work-related transportation of adults for the purpose of ridesharing.

Note: Source: Vehicle Code, Division 1, Section 668

ZEV. Any vehicle certified to zero-emission standards.

SECTION 5.106 SITE DEVELOPMENT

5.106.1 STORM WATER POLLUTION PREVENTION FOR PROJECTS THAT DISTURB LESS THAN ONE ACRE OF LAND. Newly constructed projects and additions which disturb less than one acre of land, and are not part of a larger common plan of development or sale, shall prevent the pollution of storm water runoff from the construction activities through one or more of the following measures:

5.106.1.1 Local ordinance. Comply with a lawfully enacted storm water management and/or erosion control ordinance.

5.106.1.2 Best Management Practices (BMPs). Prevent the loss of soil through wind or water erosion by implementing an effective combination of erosion and sediment control and good housekeeping BMPs.

- Soil loss BMPs that should be considered for implementation as appropriate for each project include, but are not limited to, the following:
 - Scheduling construction activity during dry weather, when possible.
 - Preservation of natural features, vegetation, soil, and buffers around surface waters.
 - Drainage swales or lined ditches to control stormwater flow.
 - Mulching or hydrosseeding to stabilize disturbed soils.
 - Erosion control to protect slopes.
 - Protection of storm drain inlets (gravel bags or catch basin inlets).
 - Perimeter sediment control (perimeter silt fence, fiber rolls).
 - Sediment trap or sediment basin to retain sediment on site.
 - Stabilized construction exits.
 - Wind erosion control.
 - Other soil loss BMPs acceptable to the enforcing agency.
- Good housekeeping BMPs to manage construction equipment, materials, non-stormwater discharges and wastes that should be considered for implementation as appropriate for each project include, but are not limited to, the following:
 - Dewatering activities.
 - Material handling and waste management.
 - Building materials stockpile management.
 - Management of washout areas (concrete, paint, stucco, etc.).
 - Control of vehicle/equipment fueling to contractor's staging area.
 - Vehicle and equipment cleaning performed off site.
 - Soil prevention and control.
 - Other housekeeping BMPs acceptable to the enforcing agency.

Y
N/A RESPON.
PARTY

☒

5.106.2 STORMWATER POLLUTION PREVENTION FOR PROJECTS THAT DISTURB ONE OR MORE ACRES OF LAND. Comply with all lawfully enacted stormwater discharge regulations for projects that (1) disturb one acre or more of land, or (2) disturb less than one acre of land but are part of a larger common plan of development sale.

Note: Projects that (1) disturb one acre or more of land, or (2) disturb less than one acre of land but are part of the larger common plan of development or sale, shall comply with the post-construction requirements detailed in the applicable National Pollutant Discharge Elimination System (NPDES) General permit for Stormwater Discharges Associated with Construction and Land Disturbance Activities issued by the State Water Resources Control Board or the Lahontan Regional Water Quality Control Board (for projects in the Lake Tahoe Hydrologic Unit).

The NPDES permits require postconstruction runoff (post-project hydrology) to match the preconstruction runoff (pre-project hydrology) with the installation of postconstruction stormwater management measures. The NPDES permits emphasize runoff reduction through on-site stormwater use, interception, evapotranspiration, and infiltration through nonstructural controls, such as Low Impact Development (LID) practices, and conversion design measures. Stormwater volume that cannot be addressed using nonstructural practices is required to be captured in structural practices and be approved by the enforcing agency.

Refer to the current applicable permits on the State Water Resources Control Board website at: www.waterboards.ca.gov/construction/stormwater. Consideration to the stormwater runoff management measures should be given during the initial design process for appropriate integration into site development.

5.106.4 BICYCLE PARKING. For buildings within the authority of California Building Standards Commission as specified in Section 103, comply with Section 5.106.4.1. For buildings within the authority of the Division of the State Architect pursuant to Section 105, comply with Section 5.106.4.2

5.106.4.1 Bicycle parking. [BSC-CG] Comply with Sections 5.106.4.1.1 and 5.106.4.1.2; or meet the applicable local ordinance, whichever is stricter.

5.106.4.1.1 Short-term bicycle parking. If the new project or an addition or alteration is anticipated to generate visitor traffic, provide permanently anchored bicycle racks within 200 feet of the visitors' entrance, readily visible to passers-by, for 5% of new visitor motorized vehicle parking spaces being added, with a minimum of one two-bike capacity rack.
Exception: Additions or alterations which add nine or less visitor vehicular parking spaces.

5.106.4.1.2 Long-term bicycle parking. For new buildings with tenant spaces that have 10 or more tenant-occupants, provide secure bicycle parking for 5 percent of the tenant-occupant vehicular parking spaces with a minimum of one bicycle parking facility.

5.106.4.1.3 For additions or alterations that add 10 or more tenant-occupant vehicular parking spaces, provide secure bicycle parking for 5 percent of the tenant vehicular parking spaces being added, with a minimum of one bicycle parking facility.

5.106.4.1.4 For new shell buildings in phased projects provide secure bicycle parking for 5 percent of the anticipated tenant-occupant vehicular parking spaces with a minimum of one bicycle parking facility.

5.106.4.1.5 Acceptable bicycle parking facility for Sections 5.106.4.1.2, 5.106.4.1.3, and 5.106.4.1.4 shall be convenient from the street and shall meet one of the following:

- Covered, lockable enclosures with permanently anchored racks for bicycles;
- Lockable bicycle rooms with permanently anchored racks; or
- Lockable, permanently anchored bicycle lockers.

Note: Additional information on recommended bicycle accommodations may be obtained from Sacramento Area Bicycle Advocates.

5.106.4.2 Bicycle parking. [DSA-SS] For public schools and community colleges, comply with Sections 5.106.4.2.1 and 5.106.4.2.2

5.106.4.2.1 Student bicycle parking. Provide permanently anchored bicycle racks conveniently accessed with a minimum of four two-bike capacity racks per new building.
5.106.4.2.2 Staff bicycle parking. Provide permanent, secure bicycle parking conveniently accessed with a minimum of two staff bicycle parking spaces per new building. Acceptable bicycle parking facilities shall be convenient from the street or staff parking area and shall meet one of the following:

- Covered, lockable enclosures with permanently anchored racks for bicycles;
- Lockable bicycle rooms with permanently anchored racks; or
- Lockable, permanently anchored bicycle lockers.

5.106.5.2 DESIGNATED PARKING FOR CLEAN AIR VEHICLES. In new projects or additions or alterations that add 10 or more vehicular parking spaces, provide designated parking for any combination of low-emitting, fuel-efficient and carpool/van pool vehicles as follows:

TABLE 5.106.5.2 - PARKING	
TOTAL NUMBER OF PARKING SPACES	NUMBER OF REQUIRED SPACES
0-9	0
10-25	1
26-50	3
51-75	6
76-100	8
101-150	11
151-200	16
201 AND OVER	AT LEAST 8% OF TOTAL

5.106.5.2.1 - Parking stall marking. Paint, in the paint used for stall striping, the following characters such that the lower edge of the last word aligns with the end of the stall striping and is visible beneath a parked vehicle: CLEAN AIR / VAN POOL / EV

Note: Vehicles bearing Clean Air Vehicle stickers from expired HOV lane programs may be considered eligible for designated parking spaces.

5.106.5.3 Electric vehicle (EV) charging. [N] Construction shall comply with Section 5.106.5.3.1 or Section 5.106.5.3.2 to facilitate future installation of electric vehicle supply equipment (EVSE). When EVSE(s) is/are installed, it shall be in accordance with the California Building Code, the California Electrical Code and as follows:

5.106.5.3.1 Single charging space requirements. [N] When only a single charging space is required per Table 5.106.5.3.3, a raceway is required to be installed at the time of construction and shall be installed in accordance with the California Electrical Code. Construction plans and specifications shall include, but are not limited to, the following:

- The type and location of the EVSE.
- A listed raceway capable of accommodating a 208/240 -volt dedicated branch circuit.
- The raceway shall not be less than trade size 1".
- The raceway shall originate at a service panel or a subpanel serving the area, and shall terminate in close proximity to the proposed location of the charging equipment and listed suitable cabinet, box, enclosure or equivalent.
- The service panel or subpanel shall have sufficient capacity to accommodate a minimum 40-ampere dedicated branch circuit for the future installation of the EVSE.

5.106.5.3.2 Multiple charging space requirements. [N] When multiple charging spaces are required per Table 5.106.5.3.3 raceway(s) is/are required to be installed at the time of construction and shall be installed in accordance with the California Electrical Code. Construction plans and specifications shall include, but are not limited to, the following:

- The type and location of the EVSE.
- The raceway(s) shall originate at a service panel or a subpanel(s) serving the area, and shall terminate in close proximity to the proposed location of the charging equipment and into listed suitable cabinet(s), box(es), enclosure(s) or equivalent.
- Plan design shall be based upon 40-ampere minimum branch circuits.
- Electrical calculations shall substantiate the design of the electrical system, to include the rating of equipment and any on-site distribution transformers and have sufficient capacity to simultaneously charge all required EVs at its full rated amperage.
- The service panel or subpanel(s) shall have sufficient capacity to accommodate the required number of dedicated branch circuit(s) for the future installation of the EVSE.

5.106.5.3.3 EV charging space calculations. [N] Table 5.106.5.3.3 shall be used to determine if single or multiple charging space requirements apply for the future installation of EVSE.

Exceptions: On a case-by-case basis where the local enforcing agency has determined EV charging and infrastructure is not feasible based upon one or more of the following conditions:

Y
N/A RESPON.
PARTY

☒

- Where there is insufficient electrical supply.
- Where there is evidence suitable to the local enforcing agency substantiating that additional local utility infrastructure design requirements, directly related to the implementation of Section 5.106.5.3, may adversely impact the construction cost of the project.

TABLE 5.106.5.3.3	
TOTAL NUMBER OF PARKING SPACES	NUMBER OF REQUIRED SPACES
0-9	0
10-25	1
26-50	2
51-75	4
76-100	5
101-150	7
151-200	10
201 AND OVER	8% of total ¹

1. Calculation for spaces shall be rounded up to the nearest whole number.

5.106.5.3.4 [N] Identification. The service panel or subpanel(s) circuit directory shall identify the reserved overcurrent protective device space(s) for future EV charging as "EV CAPABLE". The raceway termination location shall be permanently and visibly marked as "EV CAPABLE".

5.106.5.3.5 [N] Future charging spaces qualify as designated parking as described in Section 5.106.5.2 Designated parking for clean air vehicles.

5.106.8 LIGHT POLLUTION REDUCTION. [N] Outdoor lighting systems shall be designed and installed to comply with the following:

- The minimum requirements in the California Energy Code for Lighting Zones 0-4 as defined in Chapter 10, Section 10-114 of the California Administrative Code; and
- Backlight (B) ratings as defined in IES TM-15-11 (shown in Table A-1 in Chapter 8);
- Uplight and Glare ratings as defined in California Energy Code (shown in Tables 130.2-A and 130.2-B in Chapter 8) and
- Allowable BUG ratings not exceeding those shown in Table 5.106.8. [N] or Comply with a local ordinance lawfully enacted pursuant to Section 101.7, whichever is more stringent.

Exceptions: [N]

- Luminaires that qualify as exceptions in Section 140.7 of the California Energy Code.
- Emergency lighting.
- Building facade meeting the requirements in Table 140.7-B of the California Energy Code, Part 6.
- Custom lighting features as allowed by the local enforcing agency, as permitted by Section 101.8 Alternate materials, designs and methods of construction.

Note: [N]

- See also California Building Code, Chapter 12, Section 1205.6 for college campus lighting requirements for parking facilities and walkways.
- Refer to Chapter 8 (Compliance Forms, Worksheets and Reference Material) for IES TM-15-11 Table A-1, California Energy Code Tables 130.2-A and 130.2-B.
- Refer to the California Building Code for requirements for additions and alterations.

TABLE 5.106.8 [N] MAXIMUM ALLOWABLE BACKLIGHT, UPLIGHT AND GLARE (BUG) RATINGS^{1,2}

ALLOWABLE RATING	LIGHTING ZONE LZ0	LIGHTING ZONE LZ1	LIGHTING ZONE LZ2	LIGHTING ZONE LZ3	LIGHTING ZONE LZ4
MAXIMUM ALLOWABLE BACKLIGHT RATING : Luminaire greater than 2 mounting heights (MH) from property line Luminaire back hemisphere is 1-2 MH from property line Luminaire back hemisphere is 0.5-1 MH from property line Luminaire back hemisphere is less than 0.5 MH from property line MAXIMUM ALLOWABLE UPLIGHT RATING (U) For areas lighting - For all other outdoor lighting, including decorative luminaires MAXIMUM ALLOWABLE GLARE RATING : (G) Luminaire greater than 2 MH from property line Luminaire front hemisphere is 1-2 MH from property line Luminaire front hemisphere is 0.5-1 MH from property line Luminaire back hemisphere is less than 0.5 MH from property line	N/A N/A N/A N/A N/A N/A N/A N/A	No Limit B2 B1 B0 G1 G0 G0 G0	No Limit B3 B2 B0 G2 G1 G0 G0	No Limit B4 B3 B1 G3 G1 G0 G0	No Limit B4 B3 B2 G4 G2 G1 G1

1. IESNA Lighting Zones 0 and 5 are not applicable; refer to Lighting Zones as defined in the California Energy Code and Chapter 10 of the California Administrative Code.

- For property lines that about public walkways, bikeways, plazas and parking lots, the property line may be considered to be 5 feet beyond the actual property line for purpose of determining compliance with this section. For property lines that about public roadways and public transit corridors, the property line may be considered to be the centerline of the public roadway or public transit corridor for the purpose of determining compliance with this section.

3. If the nearest property line is less than or equal to two mounting heights from the back hemisphere of the luminaire distribution, the applicable reduced Backlight rating shall be met.

4. General lighting luminaires in areas such as outdoor parking, sales or storage lots shall meet these reduced ratings. Decorative luminaires located in these areas shall meet U-value limits for "all other outdoor lighting".

5. If the nearest property line is less than or equal to two mounting heights from the front hemisphere of the luminaire distribution, the applicable reduced Glare rating shall be met.

5.106.10 GRADING AND PAVING. Construction plans shall indicate how site grading or a drainage system will manage all surface water flows to keep water from entering buildings. Examples of methods to manage surface water include, but are not limited to, the following:

- Swales.
- Water collection and disposal systems.
- French drains.
- Water retention gardens.
- Other water measures which keep surface water away from buildings and aid in groundwater recharge.

Exception: Additions and alterations not altering the drainage path.

Y
N/A RESPON.
PARTY

☒

5.106.12 SHADE TREES [DSA-SS]. Shade Trees shall be planted to comply with Sections 5.106.12.1, 5.106.12.2, and 5.106.12.3. Percentages shown shall be measured at noon on the summer solstice. Landscape irrigation necessary to establish and maintain tree health shall comply with Section 5.304.6.

5.106.12.1 Surface parking areas. Shade tree plantings, minimum #10 container size or equal, shall be installed to provide shade over 50 percent of the parking area within 15 years.

Exceptions: The surface parking area covered by solar photovoltaic shade structures, or shade structures, with roofing materials that comply with Table A5.106.11.2.2 in Appendix A5, are not included in the total area calculations.

5.106.12.2 Landscape areas. Shade tree plantings, minimum #10 container size or equal shall be installed to provide shade of 20% of the landscape area within 15 years.

Exceptions: Playfields for organized sport activity are not included in the total area calculation.

5.106.12.3. Hardscape areas. Shade tree plantings, minimum #10 container size or equal shall be installed to provide shade over 20 percent of the hardscape area within 15 years.

Exceptions: Walks, hardscape areas covered by solar photovoltaic shade structures, and hardscape areas covered by shade structures with roofing materials that comply with Table A5.106.11.2.2 in Appendix A5, are not included in the total area calculation.

DIVISION 5.2 ENERGY EFFICIENCY

SECTION 5.201 GENERAL

5.201.1 Scope [BSC-CG]. California Energy Code [DSA-SS]. For the purposes of mandatory energy efficiency standards in this code, the California Energy Commission will continue to adopt mandatory building standards.

DIVISION 5.3 WATER EFFICIENCY AND CONSERVATION

SECTION 5.301 GENERAL

5.301.1 Scope. The provisions of this chapter shall establish the means of conserving water use indoors, outdoors and in wastewater conveyance.

SECTION 5.302 DEFINITIONS

5.302.1 Definitions. The following terms are defined in Chapter 2 (and are included here for reference)

EVAPOTRANSPIRATION ADJUSTMENT FACTOR (ETA) [DSA-SS]. An adjustment factor when applied to reference evapotranspiration that adjusts for plant factors and irrigation efficiency, which as two major influences on the amount of water that needs to be applied to the landscape.

FOOTPRINT AREA [DSA-SS]. The total area of the furthest exterior wall of the structure projected to natural grade, not including exterior areas such as stairs, covered walkways, patios and decks.

METERING FAUCET. A self-closing faucet that dispenses a specific volume of water for each actuation cycle. The volume or cycle duration can be fixed or adjustable.

GRAYWATER. Pursuant to Health and Safety Code Section 17922.12, "graywater" means untreated wastewater that has not been contaminated by any toilet discharge, has not been affected by infectious, contaminated, or unhealthy bodily wastes, and does not present a threat from contamination by unhealthful processing, manufacturing, or operating wastes. "Graywater" includes, but is not limited to wastewater from bathtubs, showers, bathroom washbasins, clothes washing machines and laundry tubs, but does not include waste water from kitchen sinks or dishwashers.

MODEL WATER EFFICIENT LANDSCAPE ORDINANCE (MWELO). The California ordinance regulating landscape design, installation and maintenance practices that will ensure commercial, multifamily and other developer installed landscapes greater than 2500 square feet meet an irrigation water budget developed based on landscape area and climatological parameters.

MODEL WATER EFFICIENT LANDSCAPE ORDINANCE (MWELO). [HCD] The California model ordinance (California Code of Regulations, Title 23, Division 2, Chapter 2.7), regulating landscape design, installation and maintenance practices. Local agencies are required to adopt the updated MWELO, or adopt a local ordinance at least as effective as the MWELO.

POTABLE WATER. Water that is drinkable and meets the U.S. Environmental Protection Agency (EPA) Drinking Water Standards. See definition in the California Plumbing Code, Part 5.

POTABLE WATER [HCD] Water that is satisfactory for drinking, culinary, and domestic purposes, and meets the U.S. Environmental Protection Agency (EPA) Drinking Water Standards and the requirements of the Health Authority Having Jurisdiction.

RECYCLED WATER. Water which, as a result of treatment of waste, is suitable for a direct beneficial use or a controlled use that would not otherwise occur [Water Code Section 13050 (n)]. Simply put, recycled water is water treated to remove waste matter attaining a quality that is suitable to use the water again.

SUBMETER. A meter installed subordinate to a site meter. Usually used to measure water intended for one purpose, such as landscape irrigation. For the purposes of CALGreen, a dedicated meter may be considered a submeter.

WATER BUDGET. Is the estimated total landscape irrigation water use which shall not exceed the maximum applied water allowance calculated in accordance with the Department of Water Resources Model Efficient Landscape Ordinance (MWELO).

SECTION 5.303 INDOOR WATER USE

5.303.1 METERS. Separate submeters or metering devices shall be installed for the uses described in Sections 503.1.1 and 503.1.2.

5.303.1.1 Buildings in excess of 50,000 square feet. Separate submeters shall be installed as follows:

- For each individual leased, rented or other tenant space within the building projected to consume more than 100 gal/day (380 L/day), including, but not limited to, spaces used for laundry or cleaners, restaurant or food service, medical or dental office, laboratory, or beauty salon or barber shop.
- Where separate submeters for individual building tenants are unfeasible, for water supplied to the following subsystems:
 - Makeup water for cooling towers where flow through is greater than 500 gpm (30 L/s).
 - Makeup water for evaporative coolers greater than 6 gpm (0.04 L/s).
 - Steam and hot water boilers with energy input more than 500,000 Btu/h (147 kW).

5.303.1.2 Excess consumption. A separate submeter or metering device shall be provided for any tenant within a new building or within an addition that is projected to consume more than 1,000 gal/day.

5.303.3 WATER CONSERVING PLUMBING FIXTURES AND FITTINGS. Plumbing fixtures (water closets and urinals) and fittings (faucets and showerheads) shall comply with the following:

5.303.3.1 Water Closets. The effective flush volume of all water closets shall not exceed 1.28 gallons per flush. Tank-type water closets shall be certified to the performance criteria of the U.S. EPA WaterSense Specification for Tank-type toilets.

Note: The effective flush volume of dual flush toilets is defined as the composite, average flush volume of two reduced flushes and one full flush.

5.303.3.2 Urinals.

5.303.3.2.1 Wall-mounted Urinals. The effective flush volume of wall-mounted urinals shall not exceed 0.125 gallons per flush.

5.303.3.2.2 Floor-mounted Urinals. The effective flush volume of floor-mounted or other urinals shall not exceed 0.5 gallons per flush.

5.303.3.3 Showerheads. [BSC-CG]

5.303.3.3.1 Single showerhead. Showerheads shall have a maximum flow rate of not more than 1.8 gallons per minute at 80 psi. Showerheads shall be certified to the performance criteria of the U.S. EPA WaterSense Specification for Showerheads.

5.303.3.3.2 Multiple showerheads serving one shower. When a shower is served by more than one showerhead, the combined flow rate of all the showerheads and/or other shower outlets controlled by a single valve shall not exceed 1.8 gallons per minute at 80 psi, or the shower shall be designed to allow only one shower outlet to be in operation at a time.

<



2019 CALIFORNIA GREEN BUILDING STANDARDS CODE

NONRESIDENTIAL MANDATORY MEASURES, SHEET 1 (January 2020, Includes August 2019 Supplement)

Y NA RESP PARTY Y NA RESP PARTY 5.303.3.4 Faucets and fountains. 5.303.3.4.1 Nonresidential Lavatory faucets. Lavatory faucets shall have a maximum flow rate of not more than 0.5 gallons per minute at 60 psi. 5.303.3.4.2 Kitchen faucets. Kitchen faucets shall have a maximum flow rate of not more than 1.8 gallons per minute at 60 psi. Kitchen faucets may temporarily increase the flow above the maximum rate, but not to exceed 2.2 gallons per minute at 60 psi, and must default to a maximum flow rate of 1.8 gallons per minute at 60 psi. 5.303.3.4.3 Wash fountains. Wash fountains shall have a maximum flow rate of not more than 1.8 gallons per minute/20 [rim space (inches)] at 60 psi. 5.303.3.4.4 Metering faucets. Metering faucets shall not deliver more than 0.20 gallons per cycle. 5.303.3.4.5 Metering faucets for wash fountains. Metering faucets for wash fountains shall have a maximum flow rate of not more than 0.20 gallons per minute/20 [rim space (inches)] at 60 psi. Note: Where complying faucets are unavailable, aerators or other means may be used to achieve reduction. 5.303.4 COMMERCIAL KITCHEN EQUIPMENT. 5.303.4.1 Food Waste Disposers. Disposers shall either modulate the use of water to no more than 1 gpm when the disposer is not in use (not actively grinding food waste/no-load) or shall automatically shut off after no more than 10 minutes of inactivity. Disposers shall use no more than 8 gpm of water. Note: This code section does not affect local jurisdiction authority to prohibit or require disposer installation. 5.303.5 AREAS OF ADDITION OR ALTERATION. For those occupancies within the authority of the California Building Standards Commission as specified in Section 103, the provisions of Section 5.303.3 and 5.303.4 shall apply to new fixtures in additions or areas of alteration to the building. 5.303.6 STANDARDS FOR PLUMBING FIXTURES AND FITTINGS. Plumbing fixtures and fittings shall be installed in accordance with the <i>California Plumbing Code</i>, and shall meet the applicable standards referenced in Table 1701.1 of the <i>California Plumbing Code</i> and in Chapter 8 of this code.	Y NA RESP PARTY 5.407.1 WEATHER PROTECTION. Provide a weather-resistant exterior wall and foundation envelope as required by California Building Code Section 1402.2 (Weather Protection), manufacturer's installation instructions or local ordinance, whichever is more stringent. 5.407.2 MOISTURE CONTROL. Employ moisture control measures by the following methods. 5.407.2.1 Sprinklers. Design and maintain landscape irrigation systems to prevent spray on structures. 5.407.2.2 Entries and openings. Design exterior entries and/or openings subject to foot traffic or wind-driven rain to prevent water intrusion into buildings as follows: 5.407.2.2.1 Exterior door protection. Primary exterior entries shall be covered to prevent water intrusion by using nonabsorbent floor and wall finishes within at least 2 feet around and perpendicular to such openings plus at least one of the following: 1. An installed awning at least 4 feet in depth. 2. The door is protected by a roof overhang at least 4 feet in depth. 3. The door is recessed at least 4 feet. 4. Other methods which provide equivalent protection. 5.407.2.2.2 Flashing. Install flashings integrated with a drainage plane.	Y NA RESP PARTY 5.410.2 COMMISSIONING. [N] New buildings 10,000 square feet and over. For new buildings 10,000 square feet and over, building commissioning shall be included in the design and construction processes of the building project to verify that the building systems and components meet the owner's or owner representative's project requirements. Commissioning shall be performed in accordance with this section by trained personnel with experience on projects of comparable size and complexity. For I-occupancies that are not regulated by OSHPD or for I-occupancies and I-occupancies that are not regulated by the California Energy Code Section 100.0 Scope, all requirements in Sections 5.410.2 through 5.410.2.6 shall apply. Note: For energy-related systems under the scope (Section 100) of the California Energy Code, including heating, ventilation, air conditioning (HVAC) systems and controls, indoor lighting systems and controls, as well as water heating systems and controls, refer to California Energy Code Section 120.6 for commissioning requirements Commissioning requirements shall include: 1. Owner's or Owner representative's project requirements. 2. Basis of design. 3. Commissioning measures shown in the construction documents. 4. Commissioning plan. 5. Functional performance testing. 6. Documentation and training. 7. Commissioning report. Exceptions: 1. Unconditioned warehouses of any size. 2. Areas less than 10,000 square feet used for offices or other conditioned accessory spaces within unconditioned warehouses. 3. Tenant improvements less than 10,000 square feet as described in Section 303.1.1. 4. Open parking garages of any size, or open parking garage areas, of any size, within a structure. Note: For the purposes of this section, unconditioned shall mean a building, area, or room which does not provide heating and air conditioning. Informational Notes: 1. IAS AC 476 is an accreditation criteria for organizations providing training and/or certification of commissioning personnel. AC 476 is available to the Authority Having Jurisdiction as a reference for qualifications of commissioning personnel. AC 476 does not certify individuals to conduct functional performance tests or to adjust and balance systems. 2. Functional performance testing for heating, ventilation, air conditioning systems and lighting controls must be performed in compliance with the <i>California Energy Code</i>. 5.410.2.1 Owner's or Owner Representative's Project Requirements (OPR). [N] The expectations and requirements of the building appropriate to its phase shall be documented before the design phase of the project begins. This documentation shall include the following: 1. Environmental and sustainability goals. 2. Building sustainable goals. 3. Indoor environmental quality requirements. 4. Project program, including facility functions and hours of operation, and need for after hours operation. 5. Equipment and systems expectations. 6. Building occupant and operation and maintenance (O&M) personnel expectations. 5.410.2.2 Basis of Design (BOD). [N] A written explanation of how the design of the building systems meets the OPR shall be completed at the design phase of the building project. The Basis of Design document shall cover the following systems: 1. Renewable energy systems. 2. Landscape irrigation systems. 3. Water reuse system. 5.410.2.3 Commissioning plan. [N] Prior to permit issuance a commissioning plan shall be completed to document how the project will be commissioned. The commissioning plan shall include the following: 1. General project information. 2. Commissioning goals. 3. Systems to be commissioned. Plans to test systems and components shall include: a. An explanation of the original design intent. b. Equipment and systems to be tested, including the extent of tests. c. Functions to be tested. d. Conditions under which the test shall be performed. e. Measurable criteria for acceptable performance. 4. Commissioning team information. 5. Commissioning process activities, schedules and responsibilities. Plans for the completion of commissioning shall be included. 5.410.2.4 Functional performance testing. [N] Functional performance tests shall demonstrate the correct installation and operation of each component, system and system-to-system interface in accordance with the approved plans and specifications. Functional performance testing reports shall contain information addressing each of the building components tested, the testing methods utilized, and include any readings and adjustments made. 5.410.2.5 Documentation and training. [N] A Systems Manual and Systems Operations Training are required, including Occupational Safety and Health Act (OSHA) requirements in <i>California Code of Regulations</i> (CCR), Title 8, Section 5142, and other related regulations. 5.410.2.5.1 Systems manual. [N] Documentation of the operational aspects of the building shall be completed within the systems manual and delivered to the building owner or representative. The systems manual shall include the following: 1. Site information, including facility description, history and current requirements. 2. Site contact information. 3. Basic operations and maintenance, including general site operating procedures, basic troubleshooting, recommended maintenance requirements, site events log. 4. Major systems. 5. Site equipment inventory and maintenance notes. 6. A copy of verifications required by the enforcing agency or this code. 7. Other resources and documentation, if applicable. 5.410.2.5.2 Systems operations training. [N] A program for training of the appropriate maintenance staff for each equipment type and/or system shall be developed and documented in the commissioning report and shall include the following: 1. System/equipment overview (what it is, what it does and with what other systems and/or equipment it interfaces). 2. Review and demonstration of servicing/preventive maintenance. 3. Review of the information in the Systems Manual. 4. Review of the record drawings on the system/equipment. 5.410.2.6 Commissioning report. [N] A report of commissioning process activities undertaken through the design and construction phases of the building project shall be completed and provided to the owner or representative. 5.410.4 TESTING AND ADJUSTING. New buildings less than 10,000 square feet. Testing and adjusting of systems shall be required for new buildings less than 10,000 square feet or new systems to serve an addition or alteration subject to Section 303.1. 5.410.4.2 (Reserved) Note: For energy-related systems under the scope (Section 100) of the California Energy Code, including heating, ventilation, air conditioning (HVAC) systems and controls, indoor lighting system and controls, as well as water heating systems and controls, refer to California Energy Code Section 120.6 for commissioning requirements and Sections 120.5, 120.6, 130.4, and 140.9(b)3 for additional testing requirements of specific systems. 5.410.4.2 Systems. Develop a written plan of procedures for testing and adjusting systems. Systems to be included for testing and adjusting shall include at a minimum, as applicable to the project: 1. Renewable energy systems. 2. Landscape irrigation systems. 3. Water reuse systems. 5.410.4.3 Procedures. Perform testing and adjusting procedures in accordance with manufacturer's specifications and applicable standards on each system. 5.410.4.3.1 HVAC balancing. In addition to testing and adjusting, before a new space-conditioning system serving a building or space is operated for normal use, the system shall be balanced in accordance with the procedures defined by the Testing Adjusting and Balancing Bureau National Standards; the National Environmental Balancing Bureau Procedural Standards; Associated Air Balance Council National Standards or as approved by the enforcing agency.	Y NA RESP PARTY 5.410.4.4 Reporting. After completion of testing, adjusting and balancing, provide a final report of testing signed by the individual responsible for performing these services. 5.410.4.5 Operation and maintenance (O & M) manual. Provide the building owner or representative with detailed operating and maintenance instructions and copies of guarantees/warranties for each system. O & M instructions shall be consistent with OSHA requirements in CCR, Title 8, Section 5142, and other related regulations. 5.410.4.5.1 Inspections and reports. Include a copy of all inspection verifications and reports required by the enforcing agency.	DIVISION 5.5 ENVIRONMENTAL QUALITY SECTION 5.501 GENERAL 5.501.1 SCOPE. The provisions of this chapter shall outline means of reducing the quantity of air contaminants that are odorous, irritating, and/or harmful to the comfort and well-being of a building's installers, occupants and neighbors. SECTION 5.502 DEFINITIONS 5.502.1 DEFINITIONS. The following terms are defined in Chapter 2 (<i>and are included here for reference</i>) ARTERIAL HIGHWAY. A general term denoting a highway primarily for through traffic usually on a continuous route. A-WEIGHTED SOUND LEVEL (dBA). The sound pressure level in decibels as measured on a sound level meter using the internationally standardized A-weighting filter or as computed from sound spectral data to which A-weighting adjustments have been made. BTU
--	--	--	---	--

PROJECT MANAGEMENT

ALAMEIDA
ARCHITECTURE


CONSTRUCTION MANAGEMENT

555 S. MAIN STREET, SUITE 2
SEBASTOPOL, CA 95472
(707) 824-1219
WWW.ALAMEIDA.COM



PROJECT
TENANT
IMPROVEMENTS
FOR ECONOMIC
DEVELOPMENT AND
CHILD SUPPORT
SERVICES

2420 6TH STREET
EUREKA, CA

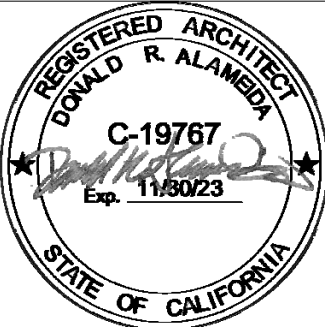[illegible]

CALGREEN CHECKLIST

Project number	2108
Date	10/14/23
Drawn by	Author
Checked by	Checker

CG-2

9/15/2025 4:24:47 PM



2019 CALIFORNIA GREEN BUILDING STANDARDS CODE

NONRESIDENTIAL MANDATORY MEASURES, SHEET 1 (January 2020, Includes August 2019 Supplement)

Y	N/A	RESPON. PARTY
X		G.C.

5.504.4 FINISH MATERIAL POLLUTANT CONTROL. Finish materials shall comply with Sections 5.504.4.1 through 5.504.4.6.

5.504.4.1 Adhesives, sealants and caulks. Adhesives, sealants, and caulks used on the project shall meet the requirements of the following standards:

1. Adhesives, adhesive bonding primers, adhesive primers, sealants, sealant primers and caulks shall comply with local or regional air pollution control or air quality management district rules where applicable, or SCAGMD Rule 1168 VOC limits, as shown in Tables 5.504.4.1 and 5.504.4.2. Such products also shall comply with the Rule 1168 prohibition on the use of certain toxic compounds (chloroform, ethylene dichloride, methylene chloride, perchloroethylene and trichloroethylene), except for aerosol products as specified in subsection 2, below.

2. Aerosol adhesives, and smaller unit sizes of adhesives, and sealant or caulking compounds (in units of product, less packaging, which do not weigh more than one pound and do not consist of more than 16 fluid ounces) shall comply with statewide VOC standards and other requirements, including prohibitions on use of certain toxic compounds, of *California Code of Regulations*, Title 17, commencing with Section 94507.

TABLE 5.504.4.1 - ADHESIVE VOC LIMIT^{1,2}

Less Water and Less Exempt Compounds in Grams per Liter	
ARCHITECTURAL APPLICATIONS	CURRENT VOC LIMIT
INDOOR CARPET ADHESIVES	50
CARPET PAD ADHESIVES	50
OUTDOOR CARPET ADHESIVES	150
WOOD FLOORING ADHESIVES	100
RUBBER FLOOR ADHESIVES	60
SUBFLOOR ADHESIVES	50
CERAMIC TILE ADHESIVES	65
VCT & ASPHALT TILE ADHESIVES	50
DRYWALL & PANEL ADHESIVES	50
COVE BASE ADHESIVES	50
MULTIPURPOSE CONSTRUCTION ADHESIVES	70
STRUCTURAL GLAZING ADHESIVES	100
SINGLE-PLY ROOF MEMBRANE ADHESIVES	250
OTHER ADHESIVES NOT SPECIFICALLY LISTED	50
SPECIALTY APPLICATIONS	
PVC WELDING	510
CPVC WELDING	490
ABS WELDING	325
PLASTIC CEMENT WELDING	250
ADHESIVE PRIMER FOR PLASTIC	550
CONTACT ADHESIVE	80
SPECIAL PURPOSE CONTACT ADHESIVE	250
STRUCTURAL WOOD MEMBER ADHESIVE	140
TOP & TRIM ADHESIVE	250
SUBSTRATE SPECIFIC APPLICATIONS	
METAL TO METAL	30
PLASTIC FOAMS	50
POROUS MATERIAL (EXCEPT WOOD)	50
WOOD	30
FIBERGLASS	80

1. IF AN ADHESIVE IS USED TO BOND DISSIMILAR SUBSTRATES TOGETHER, THE ADHESIVE WITH THE HIGHEST VOC CONTENT SHALL BE ALLOWED.

2. FOR ADDITIONAL INFORMATION REGARDING METHODS TO MEASURE THE VOC CONTENT SPECIFIED IN THIS TABLE, SEE SOUTH COAST AIR QUALITY MANAGEMENT DISTRICT RULE 1168, www.arb.ca.gov/DRDB/SCCURH-TMLR1168.PDF

TABLE 5.504.4.2 - SEALANT VOC LIMIT

Less Water and Less Exempt Compounds in Grams per Liter	
SEALANTS	CURRENT VOC LIMIT
ARCHITECTURAL	250
MARINE DECK	760
NONMEMBRANE ROOF	300
ROADWAY	250
SINGLE-PLY ROOF MEMBRANE	450
OTHER	420
SEALANT PRIMERS	
ARCHITECTURAL	
NONPOROUS	250
POROUS	775
MODIFIED BITUMINOUS	500
MARINE DECK	760
OTHER	750

NOTE: FOR ADDITIONAL INFORMATION REGARDING METHODS TO MEASURE THE VOC CONTENT SPECIFIED IN THESE TABLES, SEE SOUTH COAST AIR QUALITY MANAGEMENT DISTRICT RULE 1168.

5.504.4.3 Paints and coatings. Architectural paints and coatings shall comply with VOC limits in Table 1 of the ARB Architectural Coatings Suggested Control Measure, as shown in Table 5.504.4.3, unless more stringent local limits apply. The VOC content limit for coatings that do not meet the definitions for the specialty coatings categories listed in Table 5.504.4.3 shall be determined by classifying the coating as a Flat, Nonflat or Nonflat-High Gloss coating, based on its gloss, as defined in Subsections 4.21, 4.36 and 4.37 of the 2007 California Air Resources Board Suggested Control Measure, and the corresponding Flat, Nonflat or Nonflat-High Gloss VOC limit in Table 5.504.4.3 shall apply.

5.504.4.3.1 Aerosol Paints and coatings. Aerosol paints and coatings shall meet the PWMIR Limits for ROC in Section 94522(a)(3) and other requirements, including prohibitions on use of certain toxic compounds and ozone depleting substances, in Sections 94522(c)(2) and (d)(2) of *California Code of Regulations*, Title 17, commencing with Section 94520, and in areas under the jurisdiction of the Bay Area Air Quality Management District additionally comply with the percent VOC by weight of product limits of Regulation 8 Rule 49.

Y	N/A	RESPON. PARTY

TABLE 5.504.4.3 - VOC CONTENT LIMITS FOR ARCHITECTURAL COATINGS^{1,2}

GRAMS OF VOC PER LITER OF COATING, LESS WATER & LESS EXEMPT COMPOUNDS	
COATING CATEGORY	CURRENT VOC LIMIT
FLAT COATINGS	50
NONFLAT COATINGS	100
NONFLAT HIGH GLOSS COATINGS	150
SPECIALTY COATINGS	
ALUMINUM ROOF COATINGS	400
BASEMENT SPECIALTY COATINGS	400
BITUMINOUS ROOF COATINGS	50
BITUMINOUS ROOF PRIMERS	350
BOND BREAKERS	350
CONCRETE CURING COMPOUNDS	350
CONCRETE/MASONRY SEALERS	100
DRIVEWAY SEALERS	50
DRY FOG COATINGS	150
FAUX FINISHING COATINGS	350
FIRE RESISTIVE COATINGS	350
FLOOR COATINGS	100
FORM-RELEASE COMPOUNDS	250
GRAPHIC ARTS COATINGS (SIGN PAINTS)	500
HIGH-TEMPERATURE COATINGS	420
INDUSTRIAL MAINTENANCE COATINGS	250
LOW SOLIDS COATINGS ¹	120
MAGNESITE CEMENT COATINGS	450
MASTIC TEXTURE COATINGS	100
METALLIC PIGMENTED COATINGS	500
MULTICOLOR COATINGS	250
PRETREATMENT WASH PRIMERS	420
PRIMERS, SEALERS, & UNDERCOATERS	100
REACTIVE PENETRATING SEALERS	350
RECYCLED COATINGS	250
ROOF COATINGS	50
RUST PREVENTATIVE COATINGS	250
SHELLACS:	
CLEAR	730
OPAQUE	550
SPECIALTY PRIMERS, SEALERS & UNDERCOATERS	100
STAINS	250
STONE CONSOLIDANTS	450
SWIMMING POOL COATINGS	340
TRAFFIC MARKING COATINGS	100
TUB & TILE REFINISH COATINGS	420
WATERPROOFING MEMBRANES	250
WOOD COATINGS	275
WOOD PRESERVATIVES	350
ZINC-RICH PRIMERS	340

- GRAMS OF VOC PER LITER OF COATING, INCLUDING WATER & EXEMPT COMPOUNDS
- THE SPECIFIED LIMITS REMAIN IN EFFECT UNLESS REVISED LIMITS ARE LISTED IN SUBSEQUENT COLUMNS IN THE TABLE.
- VALUES IN THIS TABLE ARE DERIVED FROM THOSE SPECIFIED BY THE CALIFORNIA AIR RESOURCES BOARD, ARCHITECTURAL COATINGS SUGGESTED CONTROL MEASURE, FEB. 1, 2006. MORE INFORMATION IS AVAILABLE FROM THE AIR RESOURCES BOARD.

5.504.4.3.2 Verification. Verification of compliance with this section shall be provided at the request of the enforcing agency. Documentation may include, but is not limited to, the following:

- Manufacturer's product specification
- Field verification of on-site product containers

5.504.4.4 Carpet Systems. All carpet installed in the building interior shall meet at least one of the testing and product requirements:

- Carpet and Rug Institute's Green Label Plus Program.
- Compliant with the VOC-emission limits and testing requirements specified in the California Department of Public Health Standard Method for the Testing and Evaluation of Volatile Organic Chemical Emissions from Indoor Sources Using Environmental Chambers, Version 1.1, February 2010 (also known as CDPH Standard Method V1.1 or Specification 01350).
- NSF/ANSI 140 at the Gold level or higher.
- Scientific Certifications Systems Sustainable Choice; or
- Compliant with the Collaborative for High Performance Schools California (2014 CA-CHPS) Criteria listed in the CHPS High Performance Product Database.

5.504.4.4.1 Carpet cushion. All carpet cushion installed in the building interior shall meet the requirements of the Carpet and Rug Institute Green Label program.

5.504.4.4.2 Carpet adhesive. All carpet adhesive shall meet the requirements of Table 5.504.4.1.

5.504.4.5 Composite wood products. Hardwood plywood, particleboard and medium density fiberboard composite wood products used on the interior or exterior of the buildings shall meet the requirements for formaldehyde as specified in ARB's Air Toxics Control Measure (ATCM) for Composite Wood (17 CCR 93120 et seq.). Those materials not exempted under the ATCM must meet the specified emission limits, as shown in Table 5.504.4.5.

5.504.4.5.3 Documentation. Verification of compliance with this section shall be provided as requested by the enforcing agency. Documentation shall include at least one of the following:

- Product certifications and specifications.
- Chain of custody certifications.
- Product labeled and invoiced as meeting the Composite Wood Products regulation (see CCR, Title 17, Section 93120, et seq.).
- Exterior grade products marked as meeting the PS-1 or PS-2 standards of the Engineered Wood Association, the Australian AS/NZS 2289 or European 636 3S standards.
- Other methods acceptable to the enforcing agency.

Y	N/A	RESPON. PARTY

TABLE 5.504.4.5 - FORMALDEHYDE LIMITS¹

MAXIMUM FORMALDEHYDE EMISSIONS IN PARTS PER MILLION	
PRODUCT	CURRENT LIMIT
HARDWOOD PLYWOOD VENEER CORE	0.05
HARDWOOD PLYWOOD COMPOSITE CORE	0.05
PARTICLE BOARD	0.09
MEDIUM DENSITY FIBERBOARD	0.11
THIN MEDIUM DENSITY FIBERBOARD ²	0.13

¹. VALUES IN THIS TABLE ARE DERIVED FROM THOSE SPECIFIED BY THE CALIFORNIA AIR RESOURCES BOARD, AIR TOXICS CONTROL MEASURE FOR COMPOSITE WOOD AS TESTED IN ACCORDANCE WITH ASTM E 1353. FOR ADDITIONAL INFORMATION, SEE CALIFORNIA CODE OF REGULATIONS, TITLE 17, SECTIONS 93120 THROUGH 93120.12.

². THIN MEDIUM DENSITY FIBERBOARD HAS A MAXIMUM THICKNESS OF 5/16 INCHES (8 MM).

5.504.4.6 Resilient flooring systems. For 80 percent of floor area receiving resilient flooring, installed resilient flooring shall meet at least one of the following:

- Certified under the Resilient Floor Covering Institute (RFCI) FloorScore program;
- Compliant with the VOC-emission limits and testing requirements specified in the California Department of Public Health's 2010 Standard Method for the Testing and Evaluation Chambers, Version 1.1, February 2010;
- Compliant with the Collaborative for High Performance Schools California (2014 CA-CHPS) Criteria and listed in the CHPS High Performance Product Database; or
- Products certified under UL GREENGUARD Gold (formerly the Greenguard Children's & Schools Program).

5.504.4.6.1 Verification of compliance. Documentation shall be provided verifying that resilient flooring materials meet the pollutant emission limits.

5.504.5.3 Filters. In mechanically ventilated buildings, provide regularly occupied areas of the building with air filtration media for outside and return air that provides at least a Minimum Efficiency Reporting Value (MERV) of 13. MERV 13 filters shall be installed prior to occupancy, and recommendations for maintenance with filters of the same value shall be included in the operation and maintenance manual.

Exceptions: Existing mechanical equipment.

5.504.5.3.1 Labeling. Installed filters shall be clearly labeled by the manufacturer indicating the MERV rating.

X		G.C.
---	--	------

5.504.7 ENVIRONMENTAL TOBACCO SMOKE (ETS) CONTROL. Where outdoor areas are provided for smoking, prohibit smoking within 25 feet of building entries, outdoor air intakes and operable windows and within the building as already prohibited by other laws or regulations; or as enforced by ordinances, regulations or policies of any city, county, city and county, California Community College, campus of the California State University, or campus of the University of California, whichever are more stringent. When ordinances, regulations or policies are not in place, post signage to inform building occupants of the prohibitions.

X		G.C.
---	--	------

SECTION 5.505 INDOOR MOISTURE CONTROL
5.505.1 INDOOR MOISTURE CONTROL. Buildings shall meet or exceed the provisions of California Building Code, CCB, Title 24, Part 2, Sections 1202 (Ventilation) and Chapter 14 (Exterior Walls). For additional measures, see Section 5.407.2 of this code.

X		G.C.
---	--	------

SECTION 5.506 INDOOR AIR QUALITY
5.506.1 OUTSIDE AIR DELIVERY. For mechanically or naturally ventilated spaces in buildings, meet the minimum requirements of Section 120.1 (Requirements for Ventilation) of the *California Energy Code*, or the applicable local code, whichever is more stringent, and Division 1, Chapter 4 of CCB, Title 8.

X		
---	--	--

5.506.2 CARBON DIOXIDE (CO₂) MONITORING. For buildings or additions equipped with demand control ventilation, CO₂ sensors and ventilation controls shall be specified and installed in accordance with the requirements of the California Energy Code, Section 120(c)(4).

X		ARCH.
---	--	-------

SECTION 5.507 ENVIRONMENTAL COMFORT
5.507.4 ACOUSTICAL CONTROL. Employ building assemblies and components with Sound Transmission Class (STC) values determined in accordance with ASTM E 90 and ASTM E 413, or Outdoor-Indoor Sound Transmission Class (OITC) determined in accordance with ASTM E 1332, using either the prescriptive or performance method in Section 5.507.4.1 or 5.507.4.2.

Exception: Buildings with few or no occupants or where occupants are not likely to be affected by exterior noise, as determined by the enforcement authority, such as factories, stadiums, storage, enclosed parking structures and utility buildings.

Exception: [DSA-SS] For public schools and community colleges, the requirements of this section and all subsections apply only to new construction.

--	--	--

5.507.4.1 Exterior noise transmission, prescriptive method. Wall and roof-ceiling assemblies exposed to the noise source making up the building or addition envelope or altered envelope shall meet a composite STC rating of at least 50 or a composite OITC rating of no less than 40, with exterior windows of a minimum STC of 40 or OITC of 30 in the following locations:

- Within the 65 CNEL noise contour of an airport.

Exceptions:

- L_{eq} or CNEL for military airports shall be determined by the facility Air Installation Compatible Land Use Zone (AICLZ) plan.
- L_{eq} or CNEL for other airports and heliports for which a land use plan has not been developed shall be determined by the local general plan noise element.

--	--	--

- Within the 65 CNEL or L_{eq} noise contour of a freeway or expressway, railroad, industrial source or fixed-guideway source as determined by the Noise Element of the General Plan.

5.507.4.1.1. Noise exposure where noise contours are not readily available. Buildings exposed to a noise level of 65 dB L_{eq} -1-hr during any hour of operation shall have building, addition or alteration exterior walls and roof-ceiling assemblies exposed to the noise source meeting a composite STC rating of at least 45 (or OITC 35), with exterior windows of a minimum STC of 40 (or OITC 30).

5.507.4.2 Performance Method. For buildings located as defined in Section 5.507.4.1 or 5.507.4.1.1, wall and roof-ceiling assemblies exposed to the noise source making up the building or addition envelope or altered envelope shall be constructed to provide an interior noise environment attributable to exterior sources that does not exceed an hourly equivalent noise level (Leq-1Hr) of 50 dBA in occupied areas during any hour of operation.

5.507.4.2.1 Site Features. Exterior features such as sound walls or earth berms may be utilized as appropriate to the building, addition or alteration project to mitigate sound migration to the interior.

5.507.4.2.2 Documentation of Compliance. An acoustical analysis documenting complying interior soundlevels shall be prepared by personnel approved by the architect or engineer of record.

--	--	--

5.507.4.3 Interior sound transmission. Wall and floor-ceiling assemblies separating tenant spaces and tenant spaces and public places shall have an STC of at least 40.

Note: Examples of assemblies and their various STC ratings may be found at the California Office of Noise Control: www.toolbox.org/PDF/CaseStudies/stc_vcc_ratings.pdf.

X		
---	--	--

SECTION 5.508 OUTDOOR AIR QUALITY
5.508.1 Ozone depletion and greenhouse gas reductions. Installations of HVAC, refrigeration and fire suppression equipment shall comply with Sections 5.508.1.1 and 5.508.1.2.

--	--	--

5.508.1.1 Chlorofluorocarbons (CFCs). Install HVAC, refrigeration and fire suppression equipment that do not contain CFCs.

X		
---	--	--

5.508.1.2 Halons. Install HVAC, refrigeration and fire suppression equipment that do not contain Halons.

--	--	--

5.508.2 Supermarket refrigerant leak reduction. New commercial refrigeration systems shall comply with the provisions of this section when installed in retail food stores 8,000 square feet or more conditioned area, and that utilize either refrigerated display cases, or walk-in coolers or freezers connected to remote compressor units or condensing units. The leak reduction measures apply to refrigeration systems containing high-global-warming potential (high-GWP) refrigerants with a GWP of 150 or greater. New refrigeration systems include both new facilities and the replacement of existing refrigeration systems in existing facilities.

Exception: Refrigeration systems containing low-global warming potential (low-GWP) refrigerant with a GWP value less than 150 are not subject to this section. Low-GWP refrigerants are nonozone-depleting refrigerants that include ammonia, carbon dioxide (CO₂), and potentially other refrigerants.

Y	N/A	RESPON. PARTY

5.508.2.1 Refrigerant piping. Piping compliant with the California Mechanical Code shall be installed to be accessible for leak protection and repairs. Piping runs using threaded pipe, copper tubing with an outside diameter (OD) less than 1/4 inch, flared tubing connections and short radius elbows shall not be used in refrigerant systems except as noted below.

5.508.2.1.1 Threaded pipe. Threaded connections are permitted at the compressor rack.

5.508.2.1.2 Copper pipe. Copper tubing with an OD less than 1/4 inch may be used in systems with a refrigerant charge of 5 pounds or less.

5.508.2.1.2.1 Anchorage. One-fourth-inch OD tubing shall be securely clamped to a rigid base to keep vibration levels below 8 mils.

5.508.2.1.3 Flared tubing connections. Double-flared tubing connections may be used for pressure controls, valve pilot lines and oil.

Exception: Single-flared tubing connections may be used with a multilayer seal coated with industrial sealant suitable for use with refrigerants and tightened in accordance with manufacturer's recommendations.

5.508.2.1.4 Elbows. Short radius elbows are only permitted where space limitations prohibit use of long radius elbows.

5.508.2.2 Valves. Valves and fittings shall comply with the *California Mechanical Code* and as follows.

5.508.2.2.1 Pressure relief valves. For vessels containing high-GWP refrigerant, a rupture disc shall be installed between the outlet of the vessel and the inlet of the pressure relief valve.

5.508.2.2.1.1 Pressure detection. A pressure gauge, pressure transducer or other device shall be installed in the space between the rupture disc and the relief valve inlet to indicate a disc rupture or discharge of the relief valve.

5.508.2.2.2 Access valves. Only Schrader access valves with a brass or steel body are permitted for use.

5.508.2.2.2.1 Valve caps. For systems with a refrigerant charge of 5 pounds or more, valve caps shall be brass or steel and not plastic.

5.508.2.2.2.2 Seal caps. If designed for it, the cap shall have a neoprene O-ring in place.

5.508.2.2.2.2.1 Chain leathers. Chain leathers to fit over the stem are required for valves designed to have seal caps.

Exception: Valves with seal caps that are not removed from the valve during stem operation.

5.508.2.3 Refrigerated service cases. Refrigerated service cases holding food products containing vinegar and salt shall have evaporator coils of corrosion-resistant material, such as stainless steel, or be coated to prevent corrosion from these substances.

5.508.2.3.1 Coil coating. Consideration shall be given to the heat transfer efficiency of coil coating to maximize energy efficiency.

5.508.2.4 Refrigerant receivers. Refrigerant receivers with capacities greater than 200 pounds shall be fitted with a device that indicates the level of refrigerant in the receiver.

5.508.2.5 Pressure testing. The system shall be pressure tested during installation prior to evacuation and charging.

5.508.2.5.1 Minimum pressure. The system shall be charged with regulated dry nitrogen and appropriate tracer gas to bring system pressure up to 300 psig minimum.

5.508.2.5.2 Leaks. Check the system for leaks, repair any leaks, and retest for pressure using the same gauge.

5.508.2.5.3 Allowable pressure change. The system shall stand, unaltered, for 24 hours with no more than a +/- one pound pressure change from 300 psig, measured with the same gauge.

5.508.2.6 Evacuation. The system shall be evacuated after pressure testing and prior to charging.

5.508.2.6.1 First vacuum. Pull a system vacuum down to at least 1000 microns (+/- 50 microns), and hold for 30 minutes.

5.508.2.6.2 Second vacuum. Pull a second system vacuum to a minimum of 500 microns and hold for 30 minutes.

5.508.2.6.3 Third vacuum. Pull a third vacuum down to a minimum of 300 microns, and hold for 24 hours with a maximum drift of 100 microns over a 24-hour period.

CHAPTER 7 INSTALLER & SPECIAL INSPECTOR QUALIFICATIONS

702 QUALIFICATIONS

702.1 INSTALLER TRAINING. HVAC system installers shall be trained and certified in the proper installation of HVAC systems including ducts and equipment by a nationally or regionally recognized training or certification program. Uncertified persons may perform HVAC installations when under the direct supervision and responsibility of a person trained and certified to install HVAC systems or contractor licensed to install HVAC systems. Examples of acceptable HVAC training and certification programs include but are not limited to the following:

- State certified apprenticeship programs.
- Public utility training programs.
- Training programs sponsored by trade, labor or statewide energy consulting or verification organizations.
- Programs sponsored by manufacturing organizations.
- Other programs acceptable to the enforcing agency.

702.2 SPECIAL INSPECTION [HCD]. When required by the enforcing agency, the owner or the responsible entity acting as the owner's agent shall employ one or more special inspectors to provide inspection or other duties necessary to substantiate compliance with this code. Special inspectors shall demonstrate competence to the satisfaction of the enforcing agency for the particular type of inspection or task to be performed. In addition, the special inspector shall have a certification from a recognized state, national or international association, as determined by the local agency. The area of certification shall be closely related to the primary job function, as determined by the local agency.

Notes:

- Certification by a national or regional green building program or standard publisher.
 - Certification by a statewide energy consulting or verification organization, such as HERS raters, building performance contractors, and home energy auditors.
 - Successful completion of a third party apprentice training program in the appropriate trade.
 - Other programs acceptable to the enforcing agency.
- Notes:**
- Special Inspectors shall be independent entities with no financial interest in the materials or the project they are inspecting for compliance with this code.
 - HERS raters are special inspectors certified by the California Energy Commission (CEC) to rate homes in California according to the Home Energy Rating System (HERS).

[BSC-CG] When required by the enforcing agency, the owner or the responsible entity acting as the owner's agent shall employ one or more special inspectors to provide inspection or other duties necessary to substantiate compliance with this code. Special inspectors shall demonstrate competence to the satisfaction of the enforcing agency for the particular type of inspection or task to be performed. In addition, the special inspector shall have a certification from a recognized state, national or international association, as determined by the local agency. The area of certification shall be closely related to the primary job function, as determined by the local agency.

Note: Special inspectors shall be independent entities with no financial interest in the materials or the project they are inspecting for compliance with this code.

703 VERIFICATIONS

703.1 DOCUMENTATION. Documentation used to show compliance with this code shall include but is not limited to, construction documents, plans, specifications, builder or installer certification, inspection reports, or other methods acceptable to the enforcing agency which demonstrate substantial performance. When specific documentation or special inspection is necessary to verify compliance, that method of compliance will be specified in the appropriate section or identified applicable checklist.

555 S. MAIN STREET, SUITE 2
SEBASTOPOL, CA 95472
(707) 824-1219
WWW.ALAMEIDA.COM



POWER AND LIGHTING DISTRIBUTION NOTE: AT THE TIME PLANS PREPARED INFORMATION KNOWN OF EXISTING POWER AND LIGHTING DISTRIBUTION WAS LIMITED AND MAY BE OUTDATE BY SUBSEQUENT MODIFICATIONS SINCE 1999. ELECTRICAL CONTRACTOR TO VERIFY LOADS ON ALL ELECTRICAL PANELS NECESSARY TO MODIFY FOR POWER AND LIGHTING MODIFICATION REQUIRED TO COMPLETE THIS CSCOPE OF WORK. CONTRACTOR TO SUBMIT AS BUILT PANEL SCHEDULES AND PROPOSED MODIFICATION TO PANELS. PANEL U ILLUSTRATED ATTEMPTS TO DEMONSTRATE CHANGES TO RECEPTACLE LOADS RATED ABOVE IS NOT THE ONLY

NOTE:

INSTALLATION OF ALL ELECTRICAL SWITCHES MUST COMPLY WITH CBC
SECTION 11B-308.1.1 AND ELECTRICAL RECEPTACLES MUST COMPLY WITH CBC
SECTION 11B-308.1.2

ASPHALT-COVER TO MATCH EXISTING SUB GRADE TO MATCH EXISTING

3/4" CLASS II AGGREGATE BASE 95% COMPACTION

ROCK FREE BACK FILL (SAND OR NATIVE SOIL WITH LESS THAN 1/4" ROUNDED ROCKS), 95% COMPACTED

24" MIN

DETECTABLE WARNING TAPE

DUCT


4"

4"

1
E-0


ELEC TRENCH DETAIL
6" = 1'-0"

2420 6TH STREET
EUREKA, CA

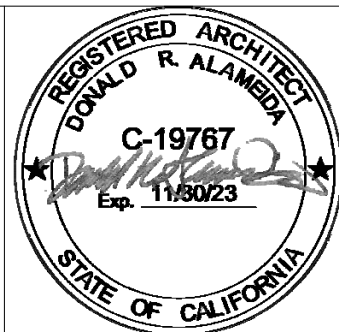[illegible]

ELECTRICAL SCHEDULES AND NOTES

Project number	2108
Date	10/14/23
Drawn by	Author
Checked by	Checker
E-0	
Scale	As indicated

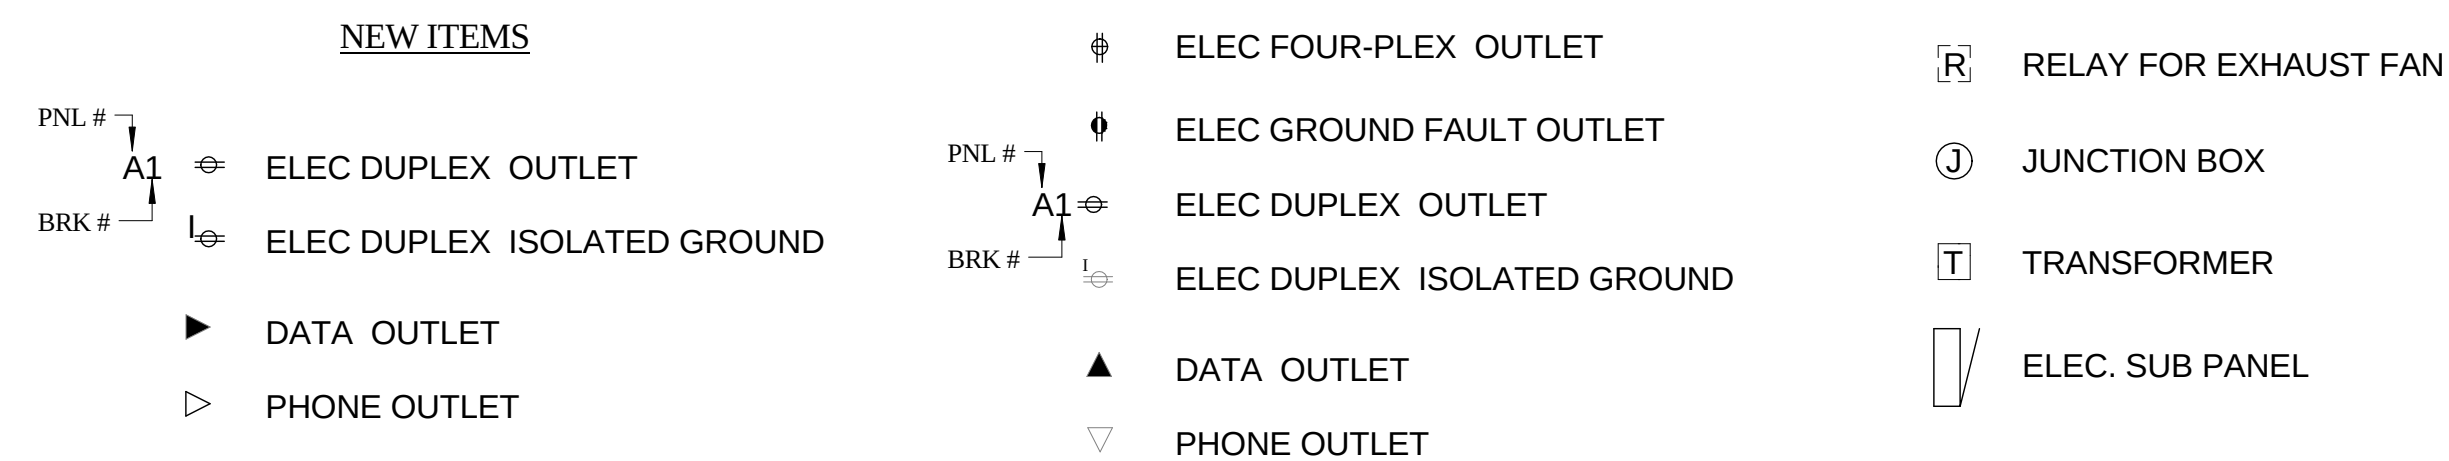


Scale $1/8" = 1'-0"$



PROJECT

TENANT
IMPROVEMENTS
FOR ECONOMIC
DEVELOPMENT AND
CHILD SUPPORT
SERVICES

2420 6TH STREET
EUREKA, CA

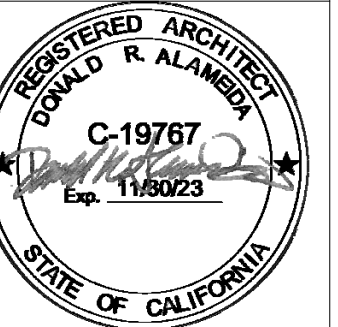
[illegible]

LIGHTING PLAN

Project number	2108
Date	10/14/23
Drawn by	Author
Checked by	Checker

E-3

Scale	1/8" = 1'-0"
-------	--------------

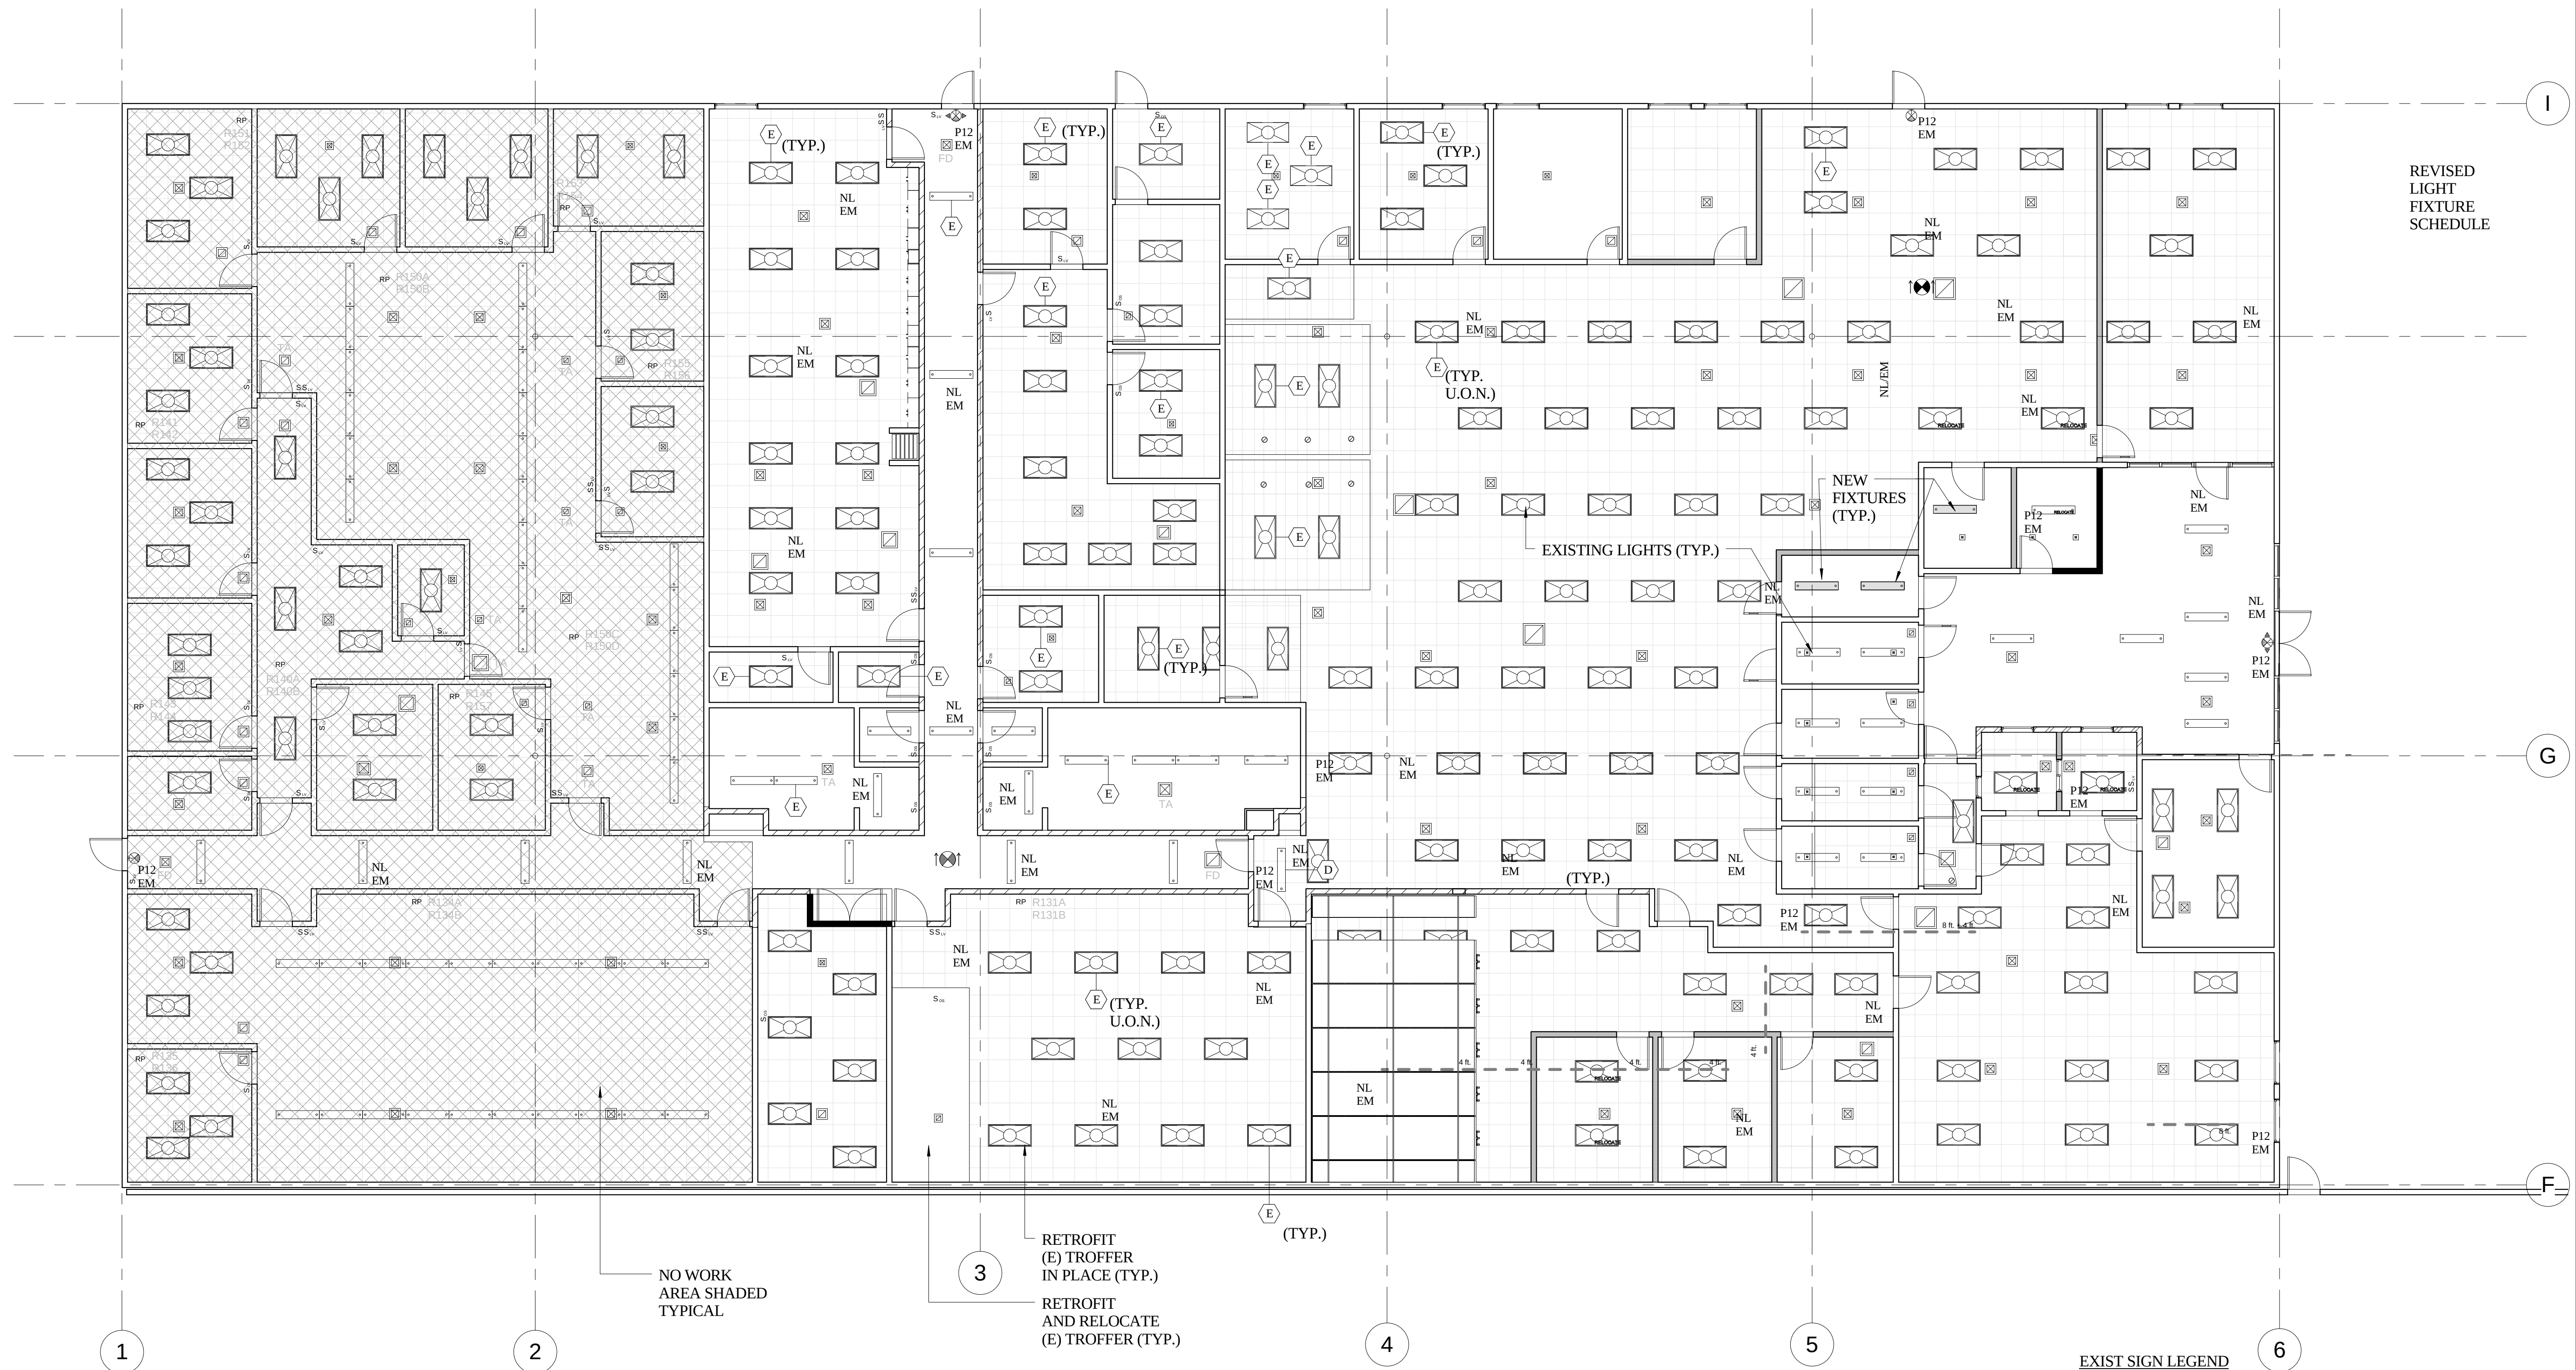

EXIST SIGN LEGEND

-  EXIT SIGN (EXISTING)  EXIT SIGN CEILING (EXISTING)
 EXIT SIGN (NEW)  EXIT SIGN CEILING (NEW)
 EXIT SIGN WITH EMERGENCY REMOTE HEADS (NEW)

NEW EXIT SIGNS :
WALL MOUNT = LITHONIA LHQM LED EXIT SIGN - GREEN LED
WALL MOUNT W/ EMERGENCY LIGHTS = LHQM W/ QUANTUM LED
EMERGENCY REMOTE LAMP HEADS
CEILING MOUNT = LITHONIA CONTRACTOR'S SELECT EXRG LED

T-24 / CALGREEN OUTDOOR LIGHTING NOTES:

OUTDOOR LIGHTING ZONE : LZ-3
 PRESCRIPTIVE LIGHTING ALLOWANCE
 INITIAL WATTS ALLOWANCE: 350 WATTS
 ASPHALT AREAS: 0.025 W/S.F. X 6,400 S.F. = 160 WATTS
 CONCRETE AREAS: 0.03 W/S.F. X 2,129 S.F. = 63.8 WATTS
ENTRANCES & EXITS (WITHIN 20 FT.): 19 WATTS
 TOTAL OUTDOOR LIGHTING ALLOWANCE = 592
 PARKING LOT LIGHTS ARE SOLAR NOT INCLUDED IN TOTAL.



TENANT
IMPROVEMENTS
FOR ECONOMIC
DEVELOPMENT AND
CHILD SUPPORT
SERVICES

2420 6TH STREET
EUREKA, CA




MECHANICAL PLAN

- DESIGN BUILD

M-1

Scale	1/8" = 1'-0"
-------	--------------

9/15/2025 4:25:18 PM

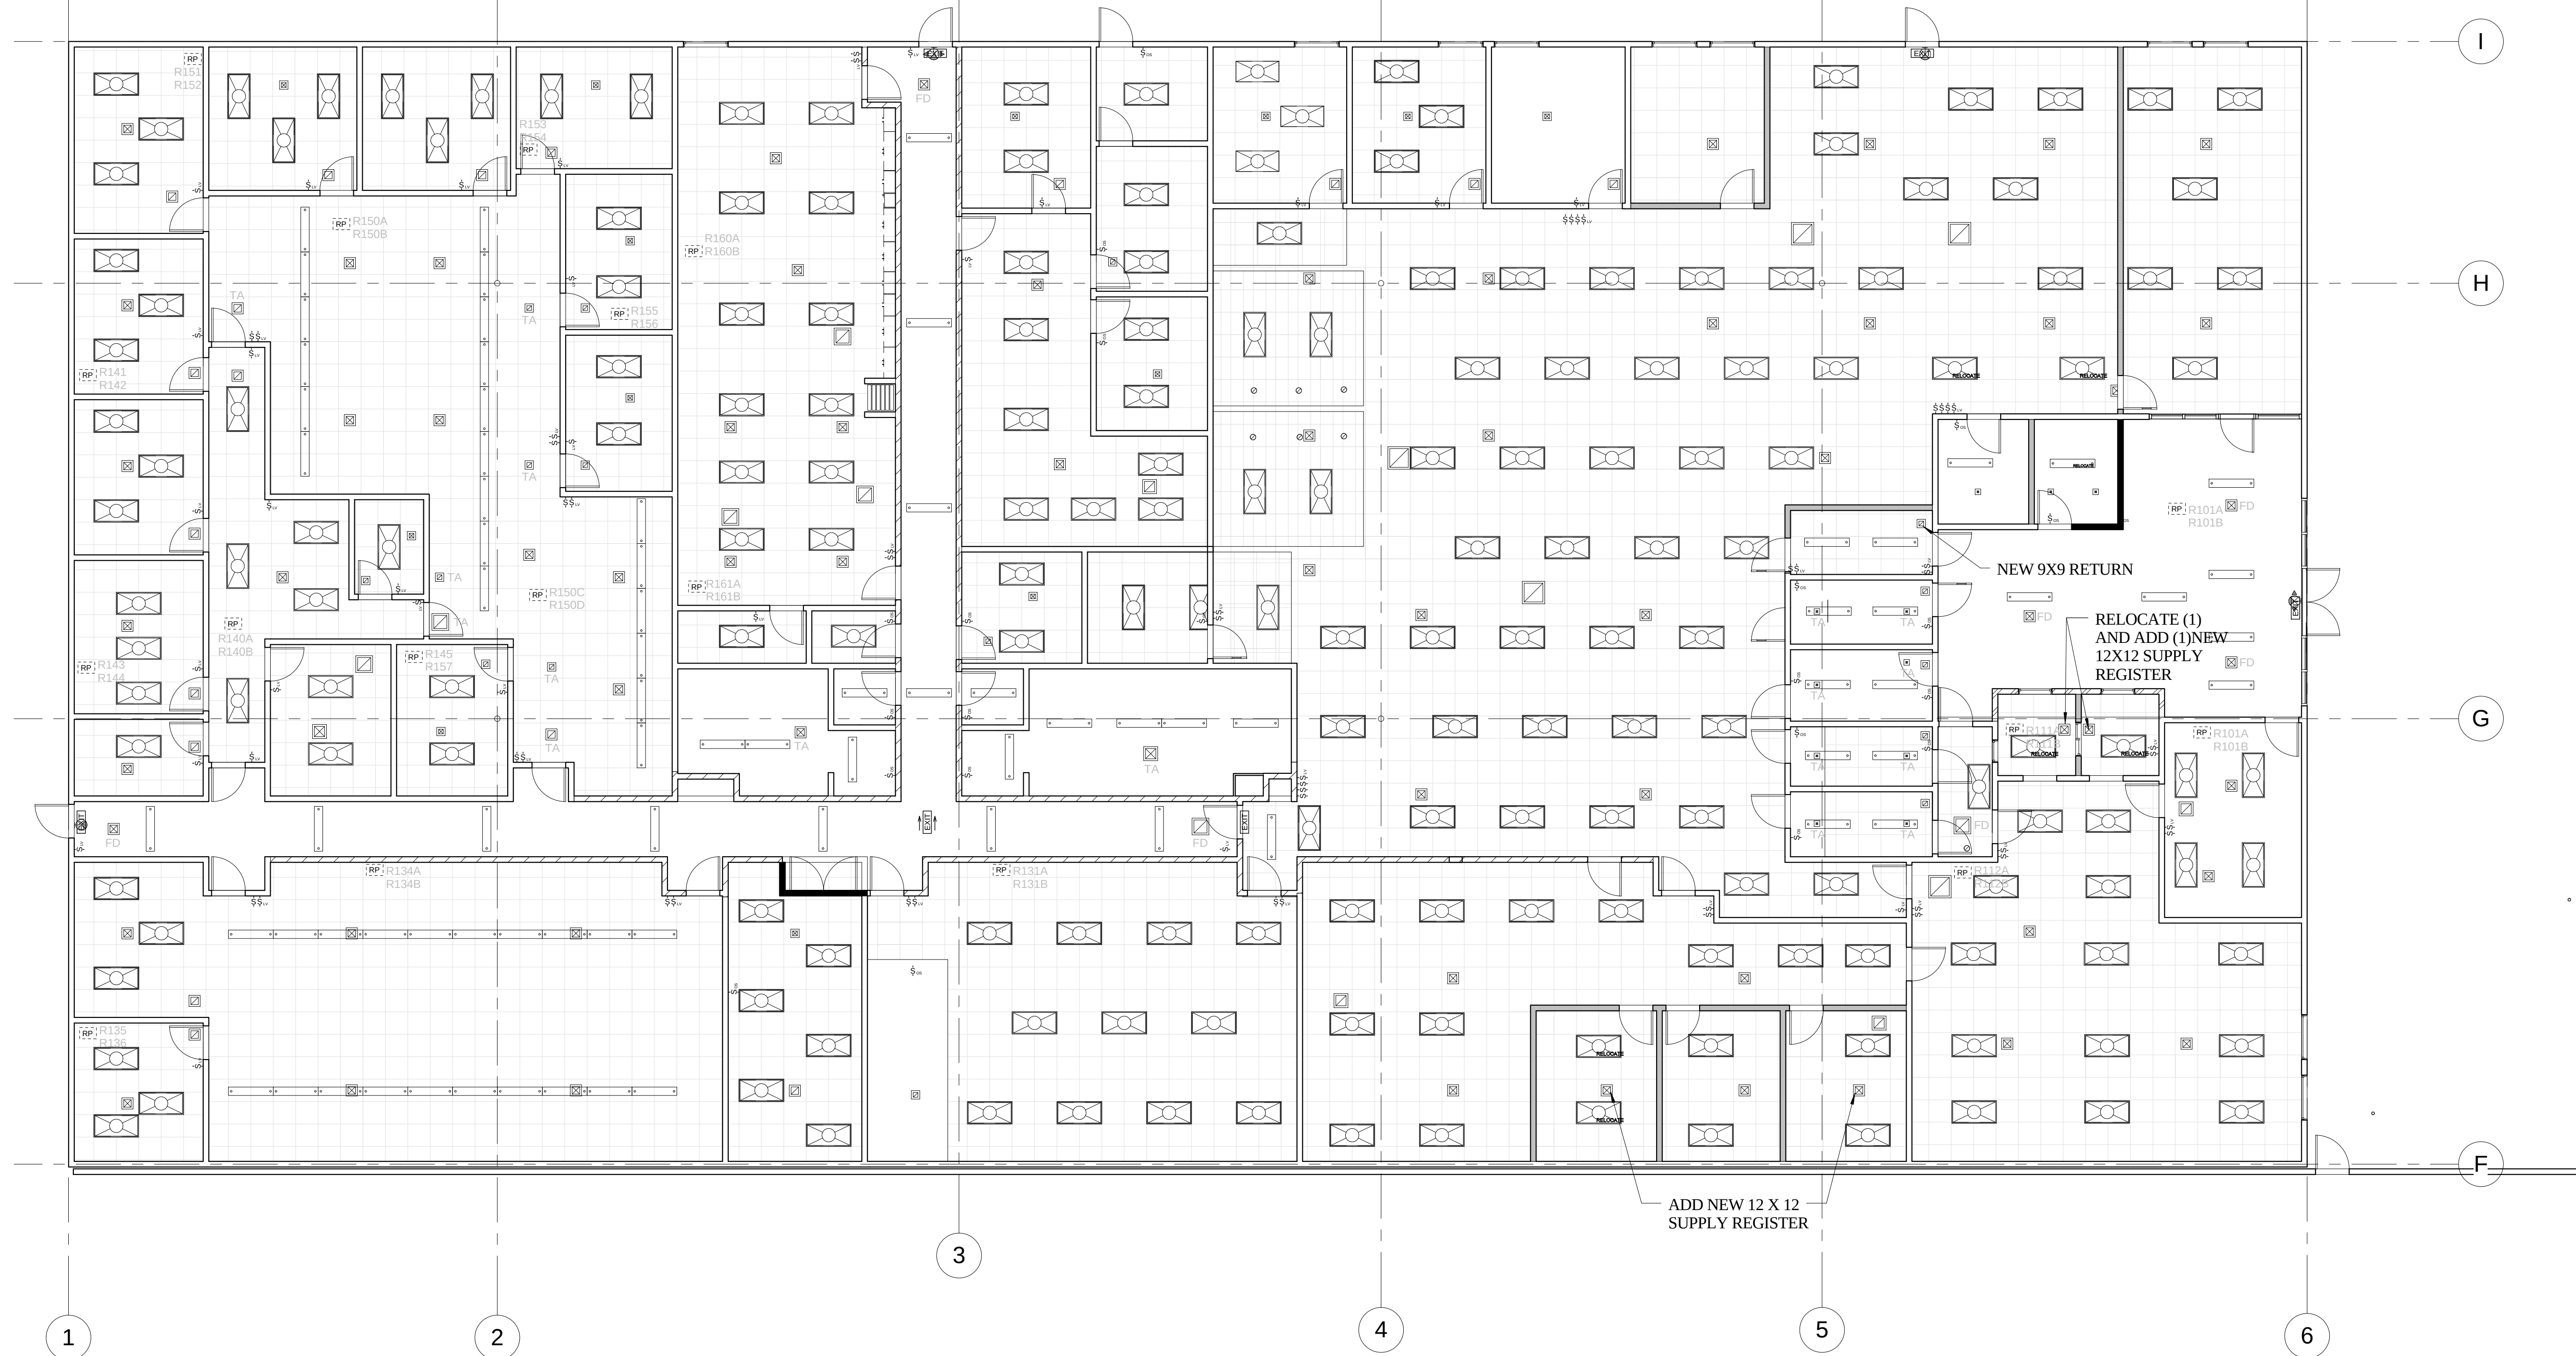

MECHANICAL DESIGN BUILD NOTE

SCOPE OF WORK IS TO BE DESIGN BUILD ADDITION AND RELOCATION OF HVAC SUPPLY AND RETURN REGISTERS AT RECONFIGURED INTERIOR ROOM LOCATIONS AS NOTED AND ADDITION / RELOCATION OF DUCTING TO ACCOMMODATE NEW AND RELOCATED DUCTS. DESIGN BUILD TO ESTABLISH CFM DISTRIBUTION REQUIREMENTS FOR ADDITIONAL REGISTERS.

1 M-1	PROPOSED MECH. CEILING
	PLAN 1/8" = 1'-0"



TENANT
IMPROVEMENTS
FOR ECONOMIC
DEVELOPMENT AND
CHILD SUPPORT
SERVICES

REGISTERED ARCHITECT
DONALD R. ALMEIDA
C-19767
Exp. 11/30/23
STATE OF CALIFORNIA

[illegible]

TITLE 24 INDOOR LIGHTING

Project number	2108
Date	10/14/23
Drawn by	Author
Checked by	Checker

T24-1

STATE OF CALIFORNIA		CALIFORNIA ENERGY COMMISSION	
Indoor Lighting			
NRCC-LTI-E		NRCC-LTI-H	
CERTIFICATE OF COMPLIANCE			
Project Name:	County of Humboldt Tenant Improvements 2022 6th Street, Eureka	Report Page:	(Page 2 of 7)
Project Address:		Date Prepared:	2022-09-16T16:18:43-01:00

C. COMPLIANCE RESULTS										
If any cell on this table says "DOES NOT COMPLY" or "COMPLIES with Exceptional Conditions" refer to Table D, for guidance.										
Lighting in conditioned and unconditioned spaces must not be combined for compliance per §140.6(c)(1).	Allowed Lighting Power per §140.6(b) (Watts)					Adjusted Lighting Power per §140.6(a) (Watts)			Compliance Results	
	01	02	03	04	05	06	07	08		
	Complete Building §140.6(c)(1)	Area Category §140.6(c)(2)	Area Category Additional §140.6(c)(2)(+)	Tailored §140.6(c)(3)(+)	Total Allowed (Watts)	Adjustments		Total Adjusted (Watts) "Includes" Adjustments		
						Total Designed (Watts) §140.6(a)(2)(1)	PF Lighting Control Credits §140.6(a)(2)(2)			
Conditioned	(See Table I)	(See Table II)	(See Table III)	(See Table K)	9,282	(See Table F)	(See Table P)	7198.4	COMPLIES	
Unconditioned	9,282									
Controls Compliance (See Table H for Details)										COMPLIES
Rated Power Reduction Compliance (See Table Q for Details)										

D. EXCEPTIONAL CONDITIONS
<i>This table is auto-filled with uneditable comments because of selections made or data entered in tables throughout the form.</i>
Track Lighting has been included in this project, details are provided in Table G.

E. ADDITIONAL REMARKS
<i>This table includes remarks made by the permit applicant to the Authority Having Jurisdiction.</i>

[illegible]

STATE OF CALIFORNIA		CALIFORNIA ENERGY COMMISSION	
Indoor Lighting			
NRCC-LT1-E		NRCC-LT1-E	
CERTIFICATE OF COMPLIANCE		CERTIFICATE OF COMPLIANCE	
Project Name:	County of Humboldt Tenant Improvements 2022 6th Street, Eureka	Report Page:	(Page 3 of 7)
Project Address:		Date Prepared:	2022-09-16T16:18:43-04:00

F. INDOOR LIGHTING FIXTURE SCHEDULE										
A	LED RETROFIT FOR (E) PARBOLIC LIGHTS	No	No	30	Mfr. Spec	83	No	2,490	☐	☐
B	LED RETROFIT/RELOCATE EXISTING PARBOLIC	No	No	30	Mfr. Spec	65	No	1,950	☐	☐
D	1x4 LED PENDENT	No	No	34.9	Mfr. Spec	12	No	418.8	☐	☐
F	LED RECESSED CAN LIGHT	No	No	18	Mfr. Spec	59	No	1,062	☐	☐
H	2x22 LRV IN LED	No	No	33.1	Mfr. Spec	1	No	33.1	☐	☐
I	LED RING PENDANT	No	No	48.3	Mfr. Spec	5	No	241.5	☐	☐
K	TRACK LIGHT FIXTURE SILO DYNAMIC	Yes	No	5,400	See Other Section	40	Yes	NA	☐	☐
E	EXISTING FITURE TO REMAIN	No	No	59	CEC Default	17	No	1,003	☐	☐
Total Designed Watts: CONDITIONED SPACES								7,198.4		

²Authority Having Jurisdiction may ask for Luminaire cut sheets to confirm wattage used for compliance per §130.0(c). Wattage used must be the maximum rated for the luminaire, not the lamp.

G. MODULAR LIGHTING SYSTEMS											
This table calculates wattage for modular lighting systems/ track lighting fixtures indicated on Table F and transfers wattage to Table F.											
01	02	03						04			
Name or Item Tag	Complete Track Description	Calculation Method per §130.06(c)						Track Wattage			
K	TRACK LIGHT FIXTURE SILO DYNAMIC	☒	I Installed Luminaires w/ Default 30 W/ft		☐	II Current Limiter		☐	III Overcurrent Protection Panel	☐	IV Power supplied by driver, power supply or transformer ¹

STATE OF CALIFORNIA			
Indoor Lighting			
NRCC LTI-E		CALIFORNIA ENERGY COMMISSION	
CERTIFICATE OF COMPLIANCE		NRCC LTI-E	
Project Name:	County of Humboldt: Tenant Improvements 2022 6th Street, Eureka	Report Page:	(Page 4 of 4)
Project Address:		Date Prepared:	2022-09-16T16:18:43-08:00

G. MODULAR LIGHTING SYSTEMS												
	Number of luminaires in system	x	Rated Watts per luminaire	=	Total Watts	OR	Linear ft of track or busway	x	Default W/LF 30	=	Total Watts	5400
							180		30		5400	

¹FOOTNOTE: For power-over-Ethernet lighting systems, power provided to installed non-lighting devices may be subtracted from the total power rating of the power-over-Ethernet system.

H. INDOOR LIGHTING CONTROLS (Not including PAFs)

This table includes lighting controls for conditioned and unconditioned spaces. When a control having a * is shown, the notes section of this table provides more detail on how compliance is achieved. The lighting controls section of the Compliance Summary Table on the first page will show "DOES NOT COMPLY" if the notes are left blank.

Building Level Controls

01		02		03	
Mandatory Demand Response §130.12(c)		Shut-off controls §130.1(c)		Field Inspector	
				Pass	Fail
Not Required: Building ≤ 0.5W/SF		See Area/Space Level Controls			

Area Level Controls

04	05	06	07	08	09	10	11	12
Area Description	Complete Building or Area Category Primary Function Area	Area Controls §130.1(a)	Multi-Level Controls §130.1(b)	Shut-Off Controls §130.1(c)	Primary/Skylight Daylighting §130.1(d)	Secondary Daylighting §130.6(d)	Interlocked Systems §130.6(a)(1)	Field Inspector
								Pass Fail
GENERAL OFFICE AREAS	Office	Manual ON/OFF	Dimmer	Occupancy Sensor	Included	Included	No	☐ ☐

*NOTES: Controls with a * require a note in the space below explaining how compliance is achieved.

67: Conference 1: Primary/Skylight Daylighting: Exempt because less than 120 watts of general lighting; EXCEPTION 1 to §130.1(b)(2)

Plan Sheet Showing Daylit Zones:

E-4

Registration Number:	Generated Date/Time:	Documentation Software: Energy Code Ac
CA Building Energy Efficiency Standards - 2019 Nonresidential Compliance	Report Version: 2019.1.003 Schema Version: rev 20200601	Compliance ID: 6709 Report Generated: 2022-09-16 13:18:4

STATE OF CALIFORNIA Indoor Lighting NRCC 171-E		CALIFORNIA ENERGY COMMISSION
CERTIFICATE OF COMPLIANCE		NRCC-171-E
Project Name: County of Humboldt Tenant Improvements 2022 6th Street, Eureka	Report Page: (Page 5 of 7)	
Project Address:	Date Prepared: 2022-09-16T16:18:43-04:00	

L. LIGHTING POWER ALLOWANCE: COMPLETE BUILDING OR AREA CATEGORY METHODS					
Each area complying using the Complete Building or Area Category Methods per §140.6(b) is included in this table. Column 06 indicates if additional lighting power allowances per §140.6(c) or adjustments per §140.6(c) are being used.					
Conditioned Spaces					
01	02	03	04	05	06
Area Description	Complete Building or Area Category Primary Function Area	Allowed Density (W/ft²)	Area (ft²)	Allowed Wairage (Watts)	Additional Allowance / Adjustment Area Category PAF
GENERAL OFFICE AREAS	Office	0.65	14,280	9,282	No No
TOTALS:			14,280	9,282	See Tables I, or P for detail

J. ADDITIONAL ALLOWANCE: AREA CATEGORY METHOD QUALIFYING LIGHTING SYSTEM
<i>This section does not apply to this project.</i>

K. TAILORED METHOD GENERAL LIGHTING POWER ALLOWANCE
<i>This section does not apply to this project.</i>

L. ADDITIONAL LIGHTING ALLOWANCE: TAILORED WALL DISPLAY
<i>This section does not apply to this project.</i>

M. ADDITIONAL LIGHTING ALLOWANCE: TAILORED FLOOR AND TASK LIGHTING
<i>This section does not apply to this project.</i>

N. ADDITIONAL LIGHTING ALLOWANCE: TAILORED ORNAMENTAL/SPECIAL EFFECTS <i>This section does not apply to this project</i>

O. ADDITIONAL LIGHTING ALLOWANCE: TAILORED VERY VALUABLE MERCHANDISE	
<i>This section does not apply to this project</i>	

P. POWER ADJUSTMENT: LIGHTING CONTROL CREDIT (POWER ADJUSTMENT FACTOR (PAF))

Registration Number: Generated Date/Time: Documentation Software: Energy Code Ace

STATE OF CALIFORNIA		CALIFORNIA ENERGY COMMISSION	
Indoor Lighting			
NRCC-LTI-E			
CERTIFICATE OF COMPLIANCE		NRCC-LTI-E	
Project Name:	County of Humboldt Tenant Improvements 2022 6th Street, Eureka	Report Page:	(Page 6 of 7)
Project Address:		Date Prepared:	2022-09-16T18:18:43-04:00

Q. RATED POWER REDUCTION COMPLIANCE FOR ALTERATIONS
<i>This section does not apply to this project.</i>

R. 80% LIGHTING POWER FOR ALL ALTERATIONS - CONTROLS EXCEPTIONS
<i>This section does not apply to this project.</i>

5. DAYLIGHT DESIGN POWER ADJUSTMENT FACTOR (PAF) <i>This section does not apply to this project.</i>

T. DECLARATION OF REQUIRED CERTIFICATES OF INSTALLATION

Selections have been made based on information provided in this document. If any selection have been changed by permit applicant, an explanation should be included in Table F

Additional Remarks: These documents must be provided to the building inspector during construction and can be found online at https://www.energy.ca.gov/title24/2019standards/2019_compliance_documents/Nonresidential_Documents/NRCL/

NRCI-LTI-02-E: Must be submitted for a lighting control system, or for an Energy Management Control System (EMCS), to be recognized for compliance.

U. DECLARATION OF REQUIRED CERTIFICATES OF ACCEPTANCE

Selections have been made based on information provided in this document. If any selection have been changed by the permit applicant, an explanation should be included in Table E.

Form/Title	Systems/Spaces To Be Field Verified
NRCA-LTI-02-A - Must be submitted for occupancy sensors and automatic time switch controls.	GENERAL OFFICE AREAS
NRCA-LTI-03-A - Must be submitted for automatic daylight controls.	GENERAL OFFICE AREAS

STATE OF CALIFORNIA		CALIFORNIA ENERGY COMMISSION	
Indoor Lighting			
NRCC-171-E		NRCC-171-E	
CERTIFICATE OF COMPLIANCE		NRCC-171-E	
Project Name:	County of Humboldt Tenant Improvements 2022 6th Street, Ukiah	Report Page:	(Page 7 of 7)

DOCUMENTATION AUTHOR'S DECLARATION STATEMENT	
I certify that this Certificate of Compliance documentation is accurate and complete.	
Documentation Author Name: DONALD ALAMEIDA	Documentation Author Signature: 
Company: Alameda Architecture	Signature Date: 5/10/22
Address: 555 S. Main St. Suite 2	CEA/HERS Certification Identification (if applicable):
City/State/Zip: Sebastopol, CA 95472	Phone: 707 824-1219

RESPONSIBLE PERSON'S DECLARATION STATEMENT	
I hereby declare under penalty of perjury, under the laws of the State of California, that:	
- The information provided on this Certificate of Compliance is true and correct; - I am eligible under Division 3 of the Building and Fire Protection Code to accept responsibility for the building design or system design identified on this Certificate of Compliance (responsible designer); - The energy features and energy conservation technologies, materials, components, and manufactured devices for the building design or system design identified on this Certificate of Compliance conform to the requirements of Title 24, Part 1 and Part 2 of the California Code of Regulations; - The building design features and energy conservation technologies, materials, components, and manufactured devices on this Certificate of Compliance are consistent with other applicable compliance documents, worksheets, calculations, plans and specifications submitted to the enforcement agency for approval with this building permit application; - I warrant that a certified signed copy of this Certificate of Compliance shall be made available with the building permit(s) issued for the building, and made available to the enforcement agency for all applicable building permit(s) under the same building permit(s) for the building, and made available to the building owner upon request by the building owner at occupancy.	
Responsible Designer Name: _____	
DONALD ALAMEIDA Alameda Architecture 555 S. Main St. Suite 2 Sebastopol, CA 95472 City/State/Zip: _____	Responsible Designer Signature: _____ Date Signed: 5/10/22 License #: C1967 Phone #: 707 824-1219

Registration Number:	Generated Date/Time:	Documentation Software: Energy Code Acc
CA Building Energy Efficiency Standards - 2019 Nonresidential Compliance	Report Version: 2019.1.003 Schema Version: rev 20200601	Compliance ID: 6709 Report Generated: 2022-09-16 13:18:44

Registration Number:	Generated Date/Time:	Documentation Software: Energy Code Ac
CA Building Energy Efficiency Standards - 2019 Nonresidential Compliance	Report Version: 2019.1.003 Schema Version: rev 20200601	Compliance ID: 6709 Report Generated: 2022-09-16 13:18:4

Indoor Lighting Mandatory Measures: 130.1(c) PARTIAL OR FULL-OFF OCCUPANT SENSORS PROVIDE PARTIAL OR FULL-OFF OCCUPANT SENSORS, IN ADDITION TO SHUTOFF CONTROLS PER 130.1(c)(1) AND 130.1(c)(2), IN THE FOLLOWING SPACES: • AISLE WAYS AND OPEN AREAS IN WAREHOUSES • LIBRARY BOOK STACK AISLES • CORRIDORS AND STAIRWELLS	
130.1(f) CONTROL INTERACTIONS EACH LIGHTING CONTROL INSTALLED TO MEET 130.1 REQUIREMENTS SHALL INCORPORATE THE FUNCTIONS OF OTHER LIGHTING CONTROLS REQUIRED BY THIS SECTION. 1. FOR GENERAL LIGHTING, MANUAL AREA CONTROL SHALL PERMIT THE LEVEL OF LIGHT PROVIDED WHILE LIGHTING IS ON TO BE SET OR ADJUSTED BY CONTROLS SPECIFIED IN 130.1(b), (c), (d) and (e). 2. MANUAL AREA CONTROL SHALL PERMIT SHUTOFF CONTROL TO TURN THE LIGHTING DOWN OR OFF. 3. MULTILEVEL CONTROL SHALL PERMIT THE AUTOMATIC DAYLIGHTING CONTROL TO ADJUST ELECTRIC LIGHTING IN RESPONSE TO DAYLIGHT. 4. MULTILEVEL CONTROL SHALL PERMIT THE DEMAND RESPONSIVE (DR) CONTROL TO ADJUST LIGHTING DURING A DR EVENT THEN RETURN IT TO THE LEVEL SET BY THE CONTROL AFTER THE EVENT. 5. SHUTOFF CONTROL SHALL PERMIT THE MANUAL AREA CONTROL TO TURN THE LIGHTING ON. 6. AUTOMATIC DAYLIGHTING CONTROL SHALL PERMIT MULTILEVEL LIGHTING CONTROL TO ADJUST THE LIGHTING LEVEL. 7. FOR LIGHTING CONTROLLED BY MULTILEVEL LIGHTING CONTROLS AND OCCUPANT SENSING CONTROLS THAT PROVIDE AUTOMATIC-ON FUNCTION, CONTROLS SHALL PROVIDE A PARTIAL-ON FUNCTION THAT IS CAPABLE OF AUTOMATICALLY ACTIVATING BETWEEN 50-70% OF CONTROLLED LIGHTING POWER.	

DECLARATION OF REQUIRED CERTIFICATES OF ACCEPTANCE			
Selections have been made based on information provided in this document. If any selection have been changed by permit applicant, an explanation should be included in Table E. Additional Remarks. These documents must be provided to the building inspector during construction and must be completed through an Acceptance Test Technician Certification Provider (ATTCP). For more information visit: http://www.energy.ca.gov/title24/attcp/providers.html			
Form/Title	Systems/Spaces To Be Field	Field Inspector	
		Pass	Fail
NRCA-L02-0-A - Must be submitted for all outdoor lighting controls except for alterations where controls are added to <= 20 luminaires.	Outdoor meeting room for County: G	☐	☐

G. CUTOFF REQUIREMENTS (BUG)
<i>This section does not apply to this project.</i>

TITLE 24 OUTDOOR LIGHTING	
Project number	2108
Date	10/14/23
Drawn by	Author
Checked by	Checker
T24-2	
Scale	