



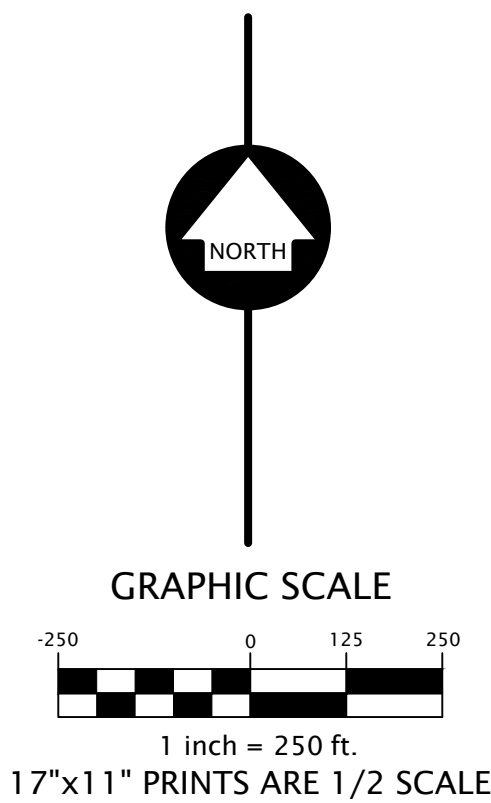



SURVEY NOTES:

- The purpose of Site Plan is to show the proposed layout of Sacred Groves Kneeland Green Conservation Burial Project, which will create an ultra-low-density green burial grounds through the introduction of small, widely-spaced Family Groves of native trees, grasslands and existing forests. This will provide a needed service to people and restore native oak woodlands and savannah. Overall density of burial sites to be less than or equal to 50 per acre.
- Boundary information shown hereon is based on ties to monuments shown on the Record of Survey for Pacific Lumber filed in Book 59 of Surveys, Pages 11-13.
- The subject property is part of a larger working timber and ranch property owned and managed by Eric Almquist.
- Aerial imagery shown hereon is from Google Earth with an imagery date of 7/10/2023 and reflects conditions at that time.

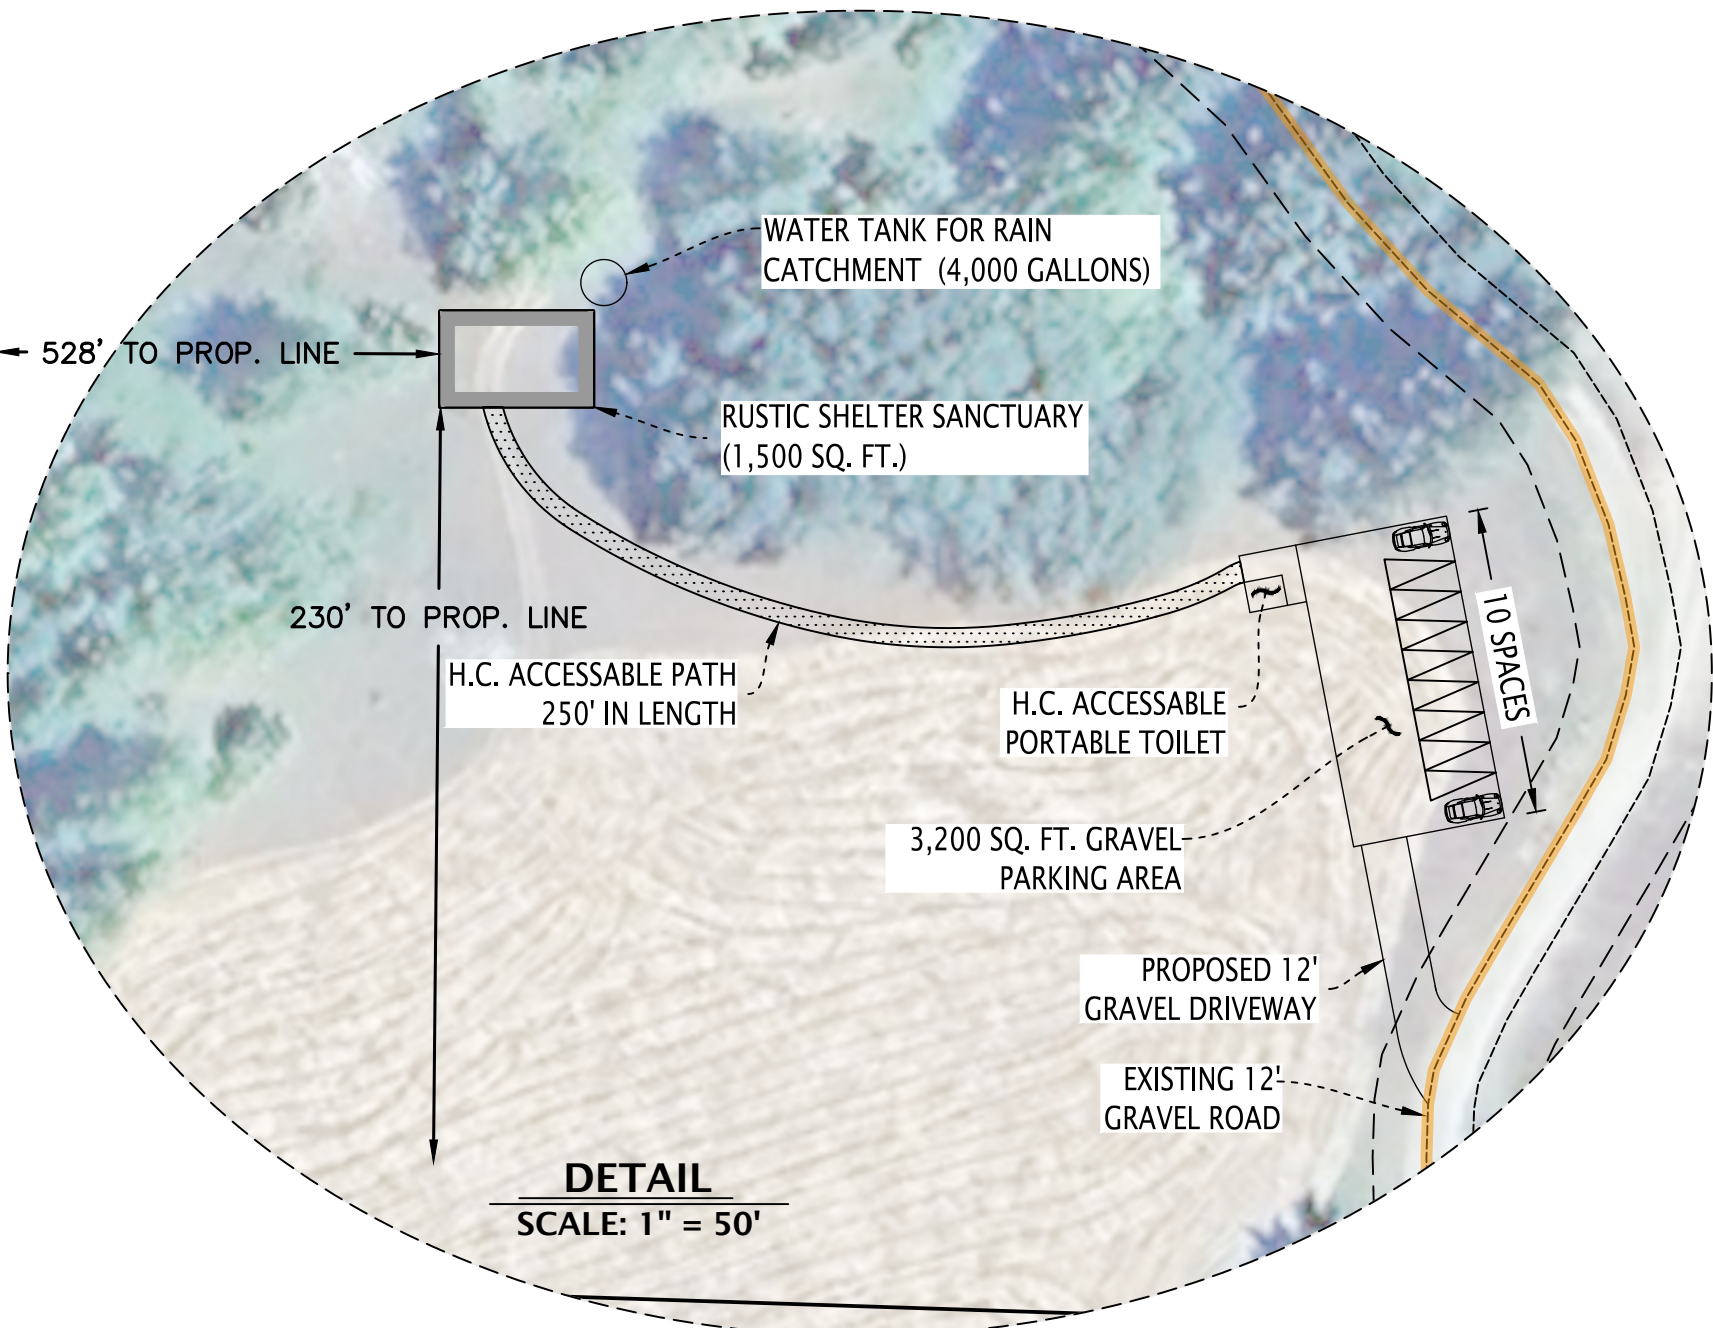

LEGEND

- FOUND RECORD MONUMENTS PER BOOK 59 OF SURVEYS, PAGES 11-13
- OVERALL SACRED GROVES PROJECT BOUNDARY
- BOUNDARY LINES OF LANDS OF ALMQUIST TRUST
- ADJACENT BOUNDARY LINES
- SECTION LINES
- EASEMENT SIDELINES
- SETBACK FROM EPHEMERAL STREAM
- APPROXIMATE FLOWLINE OF STREAM
- PROPOSED LIMITS OF DIFFERENT TYPES OF BURIAL GROVES/MEADOW/FOREST
- EDGES OF PAVEMENT
- EDGE OF GRAVEL ROAD

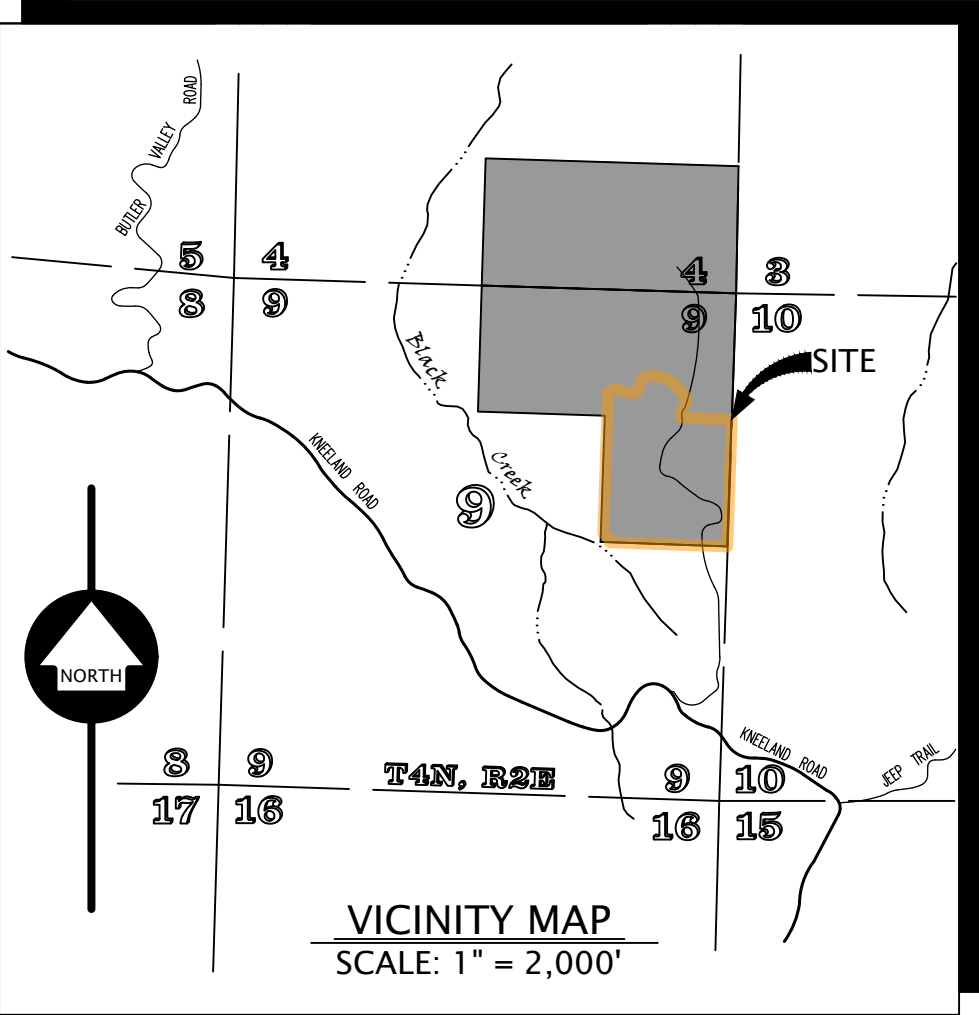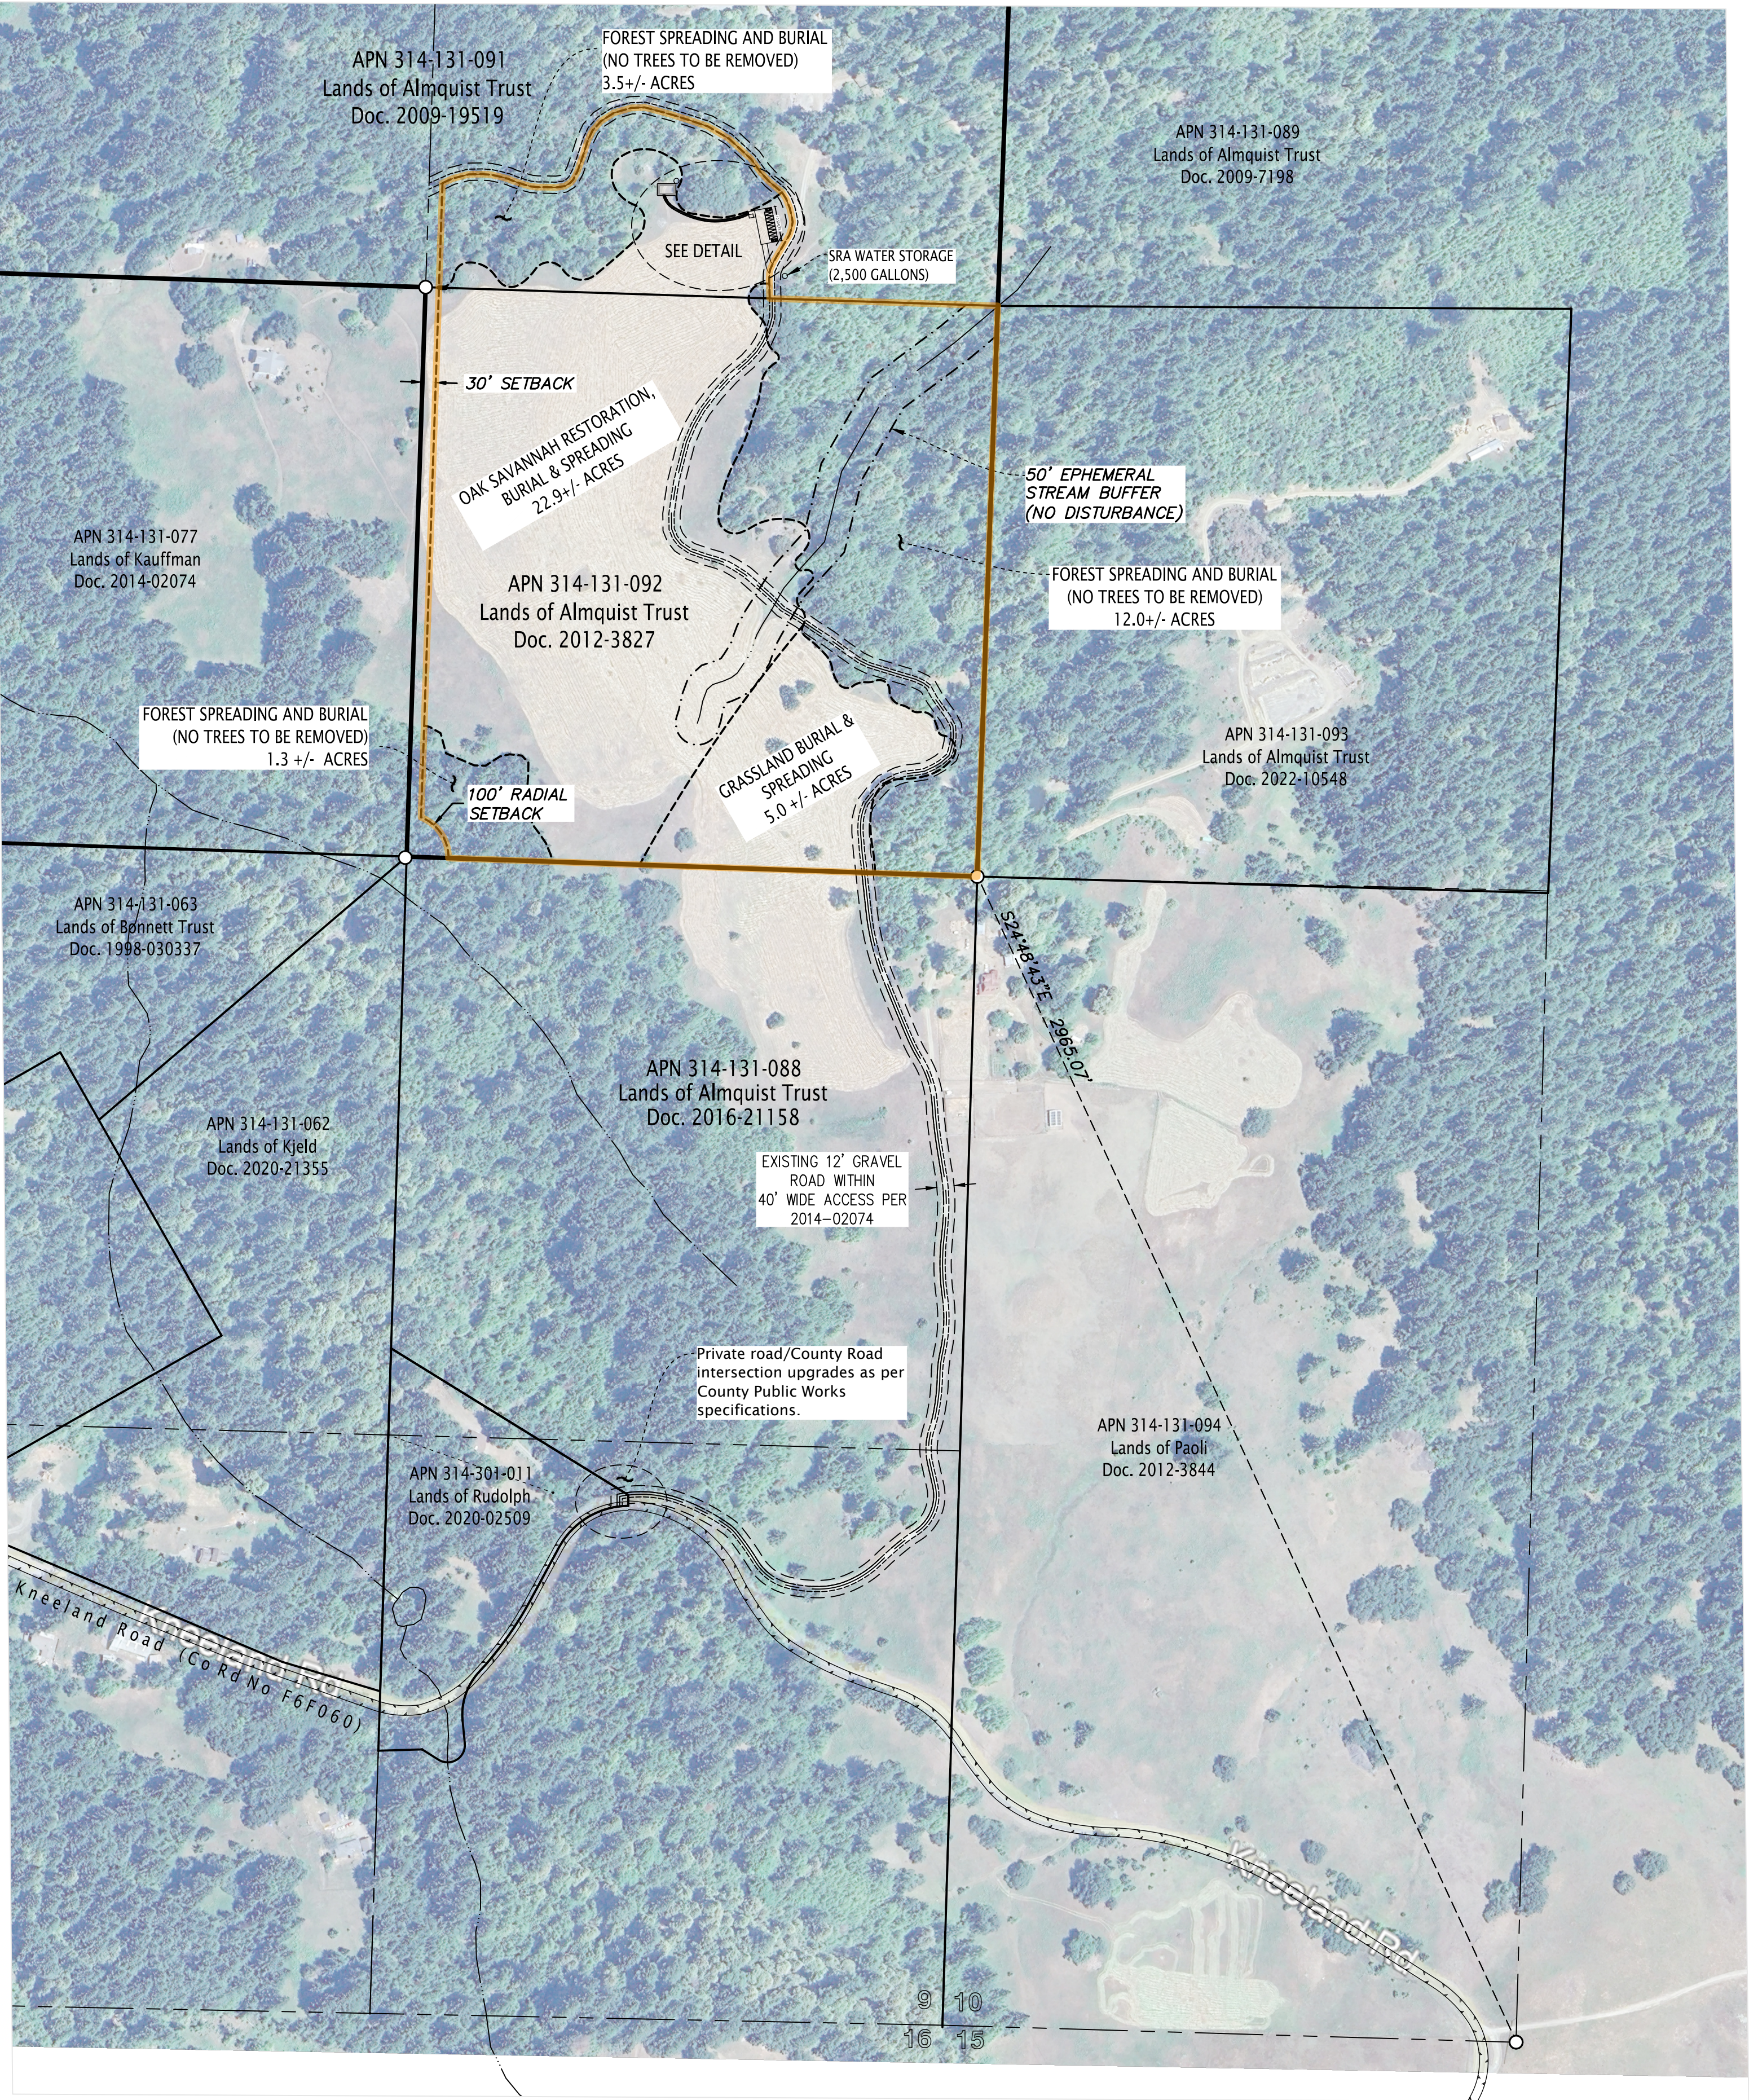


SURVEYOR'S STATEMENT

This map was prepared by me, or under my direction, and is based upon a field survey.

SIGNED *Jesse N. Buffington*

DATED 7/14/2025

JESSE N. BUFFINGTON
L.S. No. 9339

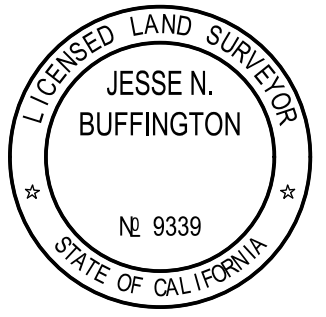

PROJECT DATA

Owner: Almquist Family Revocable Trust, c/o Eric and Mary Almquist

Applicant/Agent: Sacred Groves
C/O Michael Furniss

Mailing Address: 1144 Bayview Street
Arcata, CA 95521

Phone: 707-616-5254
Email: mjfurniss@gmail.com

PARCEL INFORMATION

APNs: 314-131-091 & 314-131-092

General Plan: Agriculture Grazing (AG)
Timber (T)

Zoning: Agriculture Exclusive (AE)
Timber Production Zone (TPZ)

SITE PLAN

for
**SACRED GROVES KNEELAND
GREEN CONSERVATION BURIAL PROJECT**
SECTION 9, T4N, R2E,
HUMBOLDT MERIDIAN

IN THE UNINCORPORATED AREA OF KNEELAND
HUMBOLDT COUNTY, STATE OF CALIFORNIA
Date: FEBRUARY 2025

SCALE: 1" = 250'

SHEET 1 OF 1

POINTS WEST SURVEYING Co.
5201 Carlson Park Dr., Suite 3 - Arcata, CA 95521
707-840-9510 - Phone 707-840-9542 - Fax