Exhibit B - Floor Plan

DCSS Office Space (147 Sqft)

Shared Space (7,499.07 Sqft)

Open Door Office Space (120 Sqft)

McK Comm. Coll. Office Space (983 Sqft)

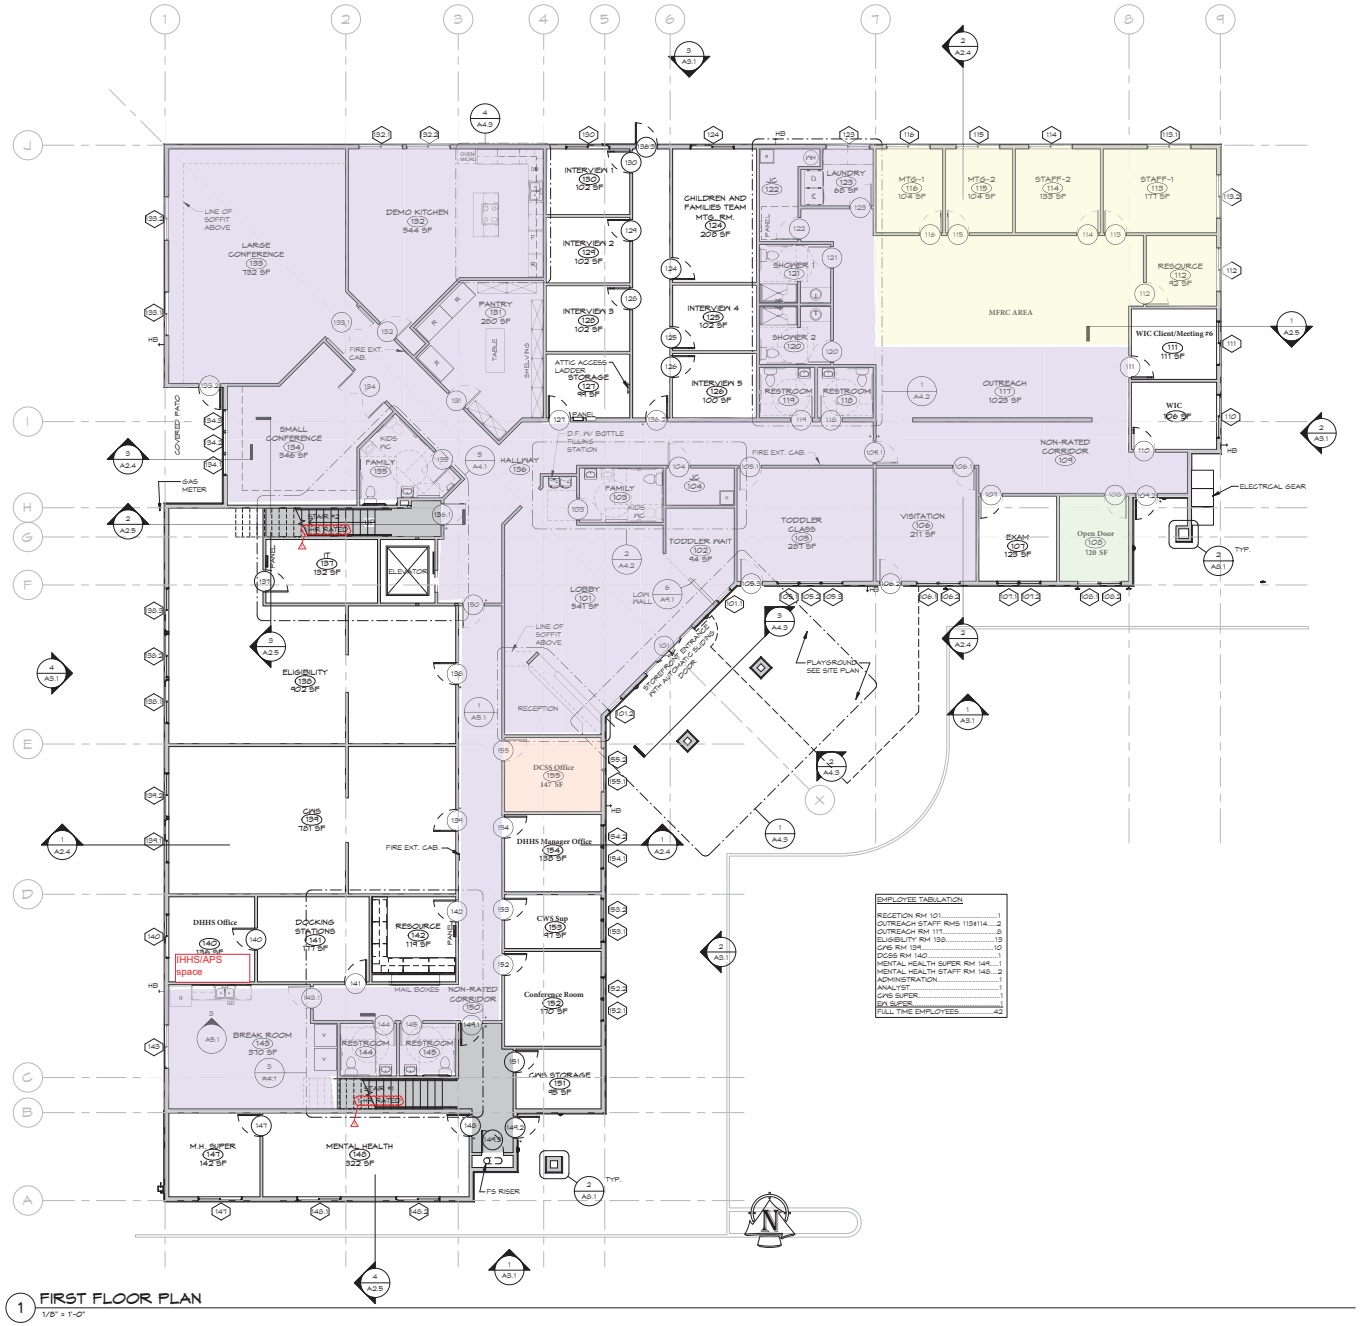

1 FIRST FLOOR PLAN
1/8" = 1'-0"

EMPLOYEE TABULATION

RECETION RM 101	1
OUTREACH STAFF RMS 113#114	2
OUTREACH RM 117	8
ELIGIBILITY RM 136	13
CWS RM 194	10
DCSS RM 140	1
MENTAL HEALTH SUPER RM 148	1
MENTAL HEALTH STAFF RM 148	2
ADMINSTRATION	1
ANALYST	1
CWS SUPER	1
EN SUPER	1
FULL TIME EMPLOYEES	42

DHHS MCKINLEYVILLE

1615 HEARTWOOD DRIVE
McKINLEYVILLE, CA 95519

AP# 508-251-052

LICENSED ARCHITECT
THOMAS BOND
C-26209
JUNE 30, 2019
STATE OF CALIFORNIA

tba
Thomas Bond & Associates
5432 Cummings Road
Eureka, California 95503
707.441.0751 Phone
707.362.1113 Mobile

PROJECT NUMBER : 164
SCALE : AS NOTED
DRAWING DATE : 12/28/2018

#	ISSUED BY	DESCRIPTION	DATE
1		PLAN CHECK 1	01-16-2019

NOT PUBLISHED; ALL RIGHTS RESERVED. THESE DRAWINGS AND SPECIFICATIONS, AND IDEAS, DESIGNS AND ARRANGEMENTS REPRESENTED THEREBY ARE AND SHALL REMAIN THE PROPERTY OF THE ARCHITECT. NO PART THEREOF SHALL BE REPRODUCED, COPIED, ADAPTED, DISCLOSED OR DISTRIBUTED TO OTHERS, SOLD, PUBLISHED, OR OTHERWISE USED WITHOUT THE PRIOR WRITTEN CONSENT OF AND APPROPRIATE COMPENSATION TO THE ARCHITECT. VISUAL CONTACT WITH THE ABOVE DRAWINGS OR SPECIFICATIONS SHALL CONSTITUTE CONCLUSIVE EVIDENCE OF ACCEPTANCE OF THESE RESTRICTIONS.

DRAWING DESCRIPTION

FIRST FLOOR PLAN

DRAWING NUMBER

A2.1.1