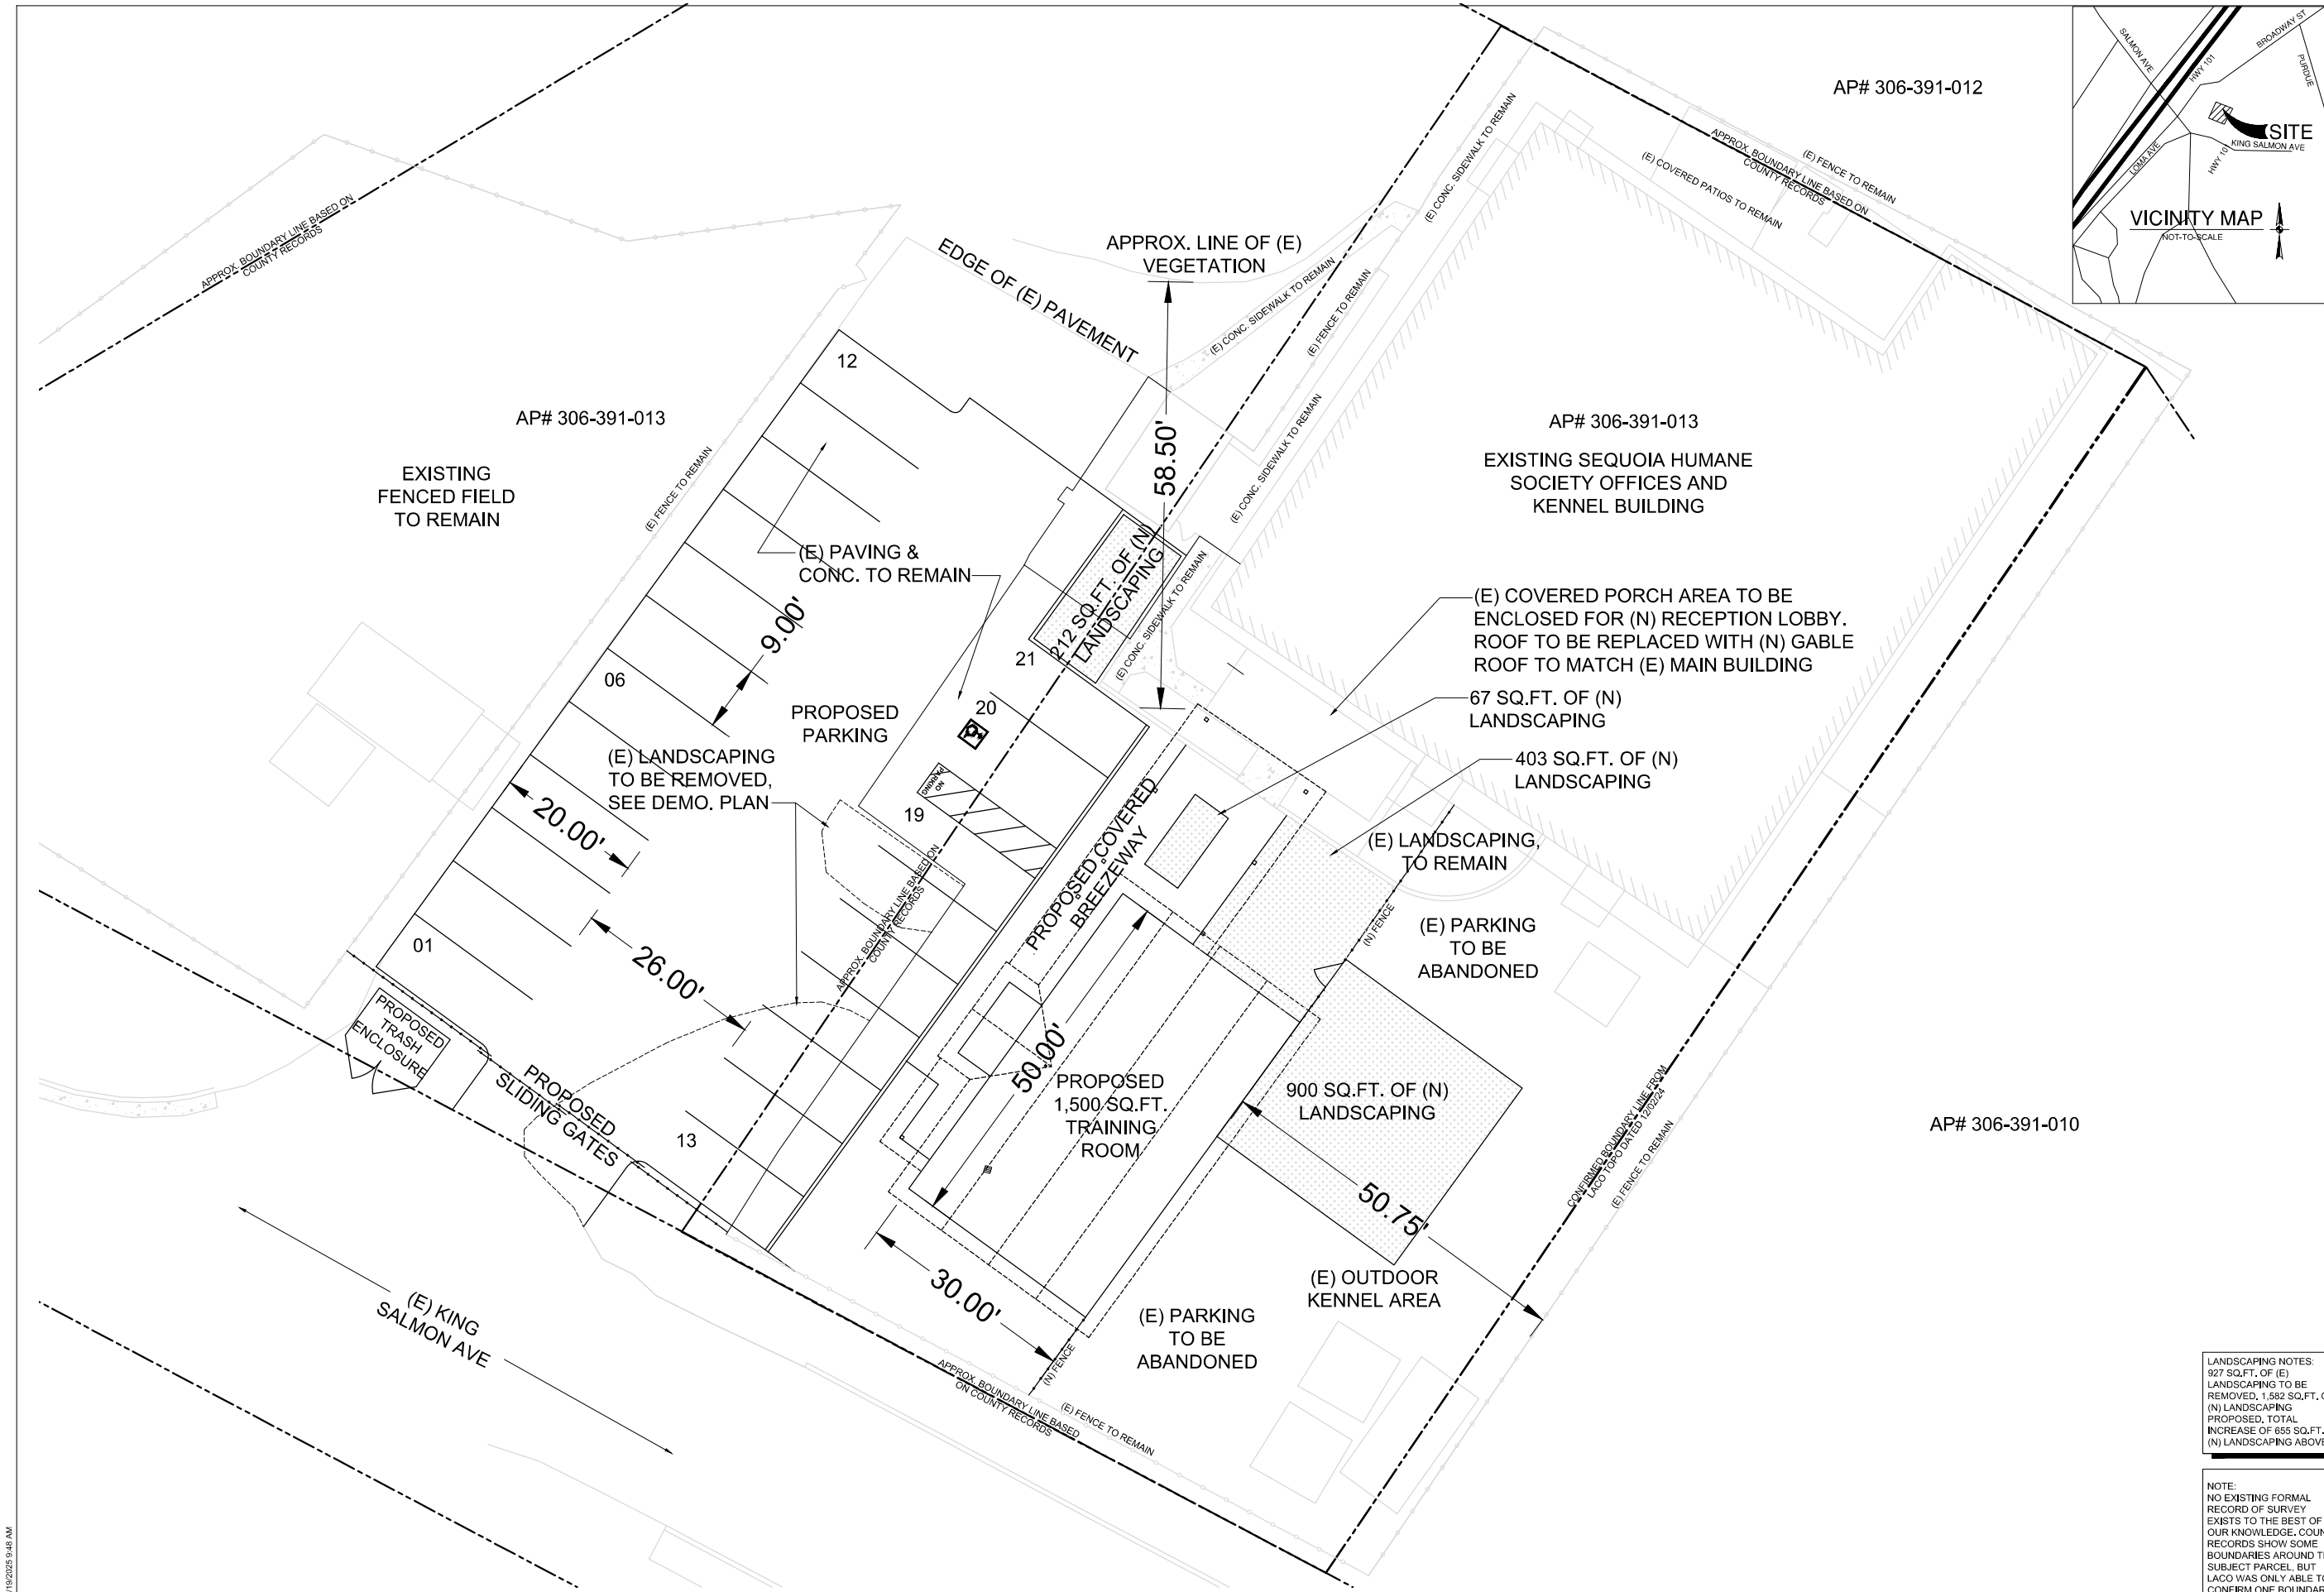

Proposed Architectural Site Plan

Scale - 1" = 10'

0 5' 10' 20'
1 IN. = FT10'

LANDSCAPING NOTES:
927 SQ.FT. OF (E) LANDSCAPING TO BE REMOVED, 1,582 SQ.FT. OF (N) LANDSCAPING PROPOSED, TOTAL INCREASE OF 655 SQ.FT. OF (N) LANDSCAPING ABOVE (E)

NOTE:
NO EXISTING FORMAL RECORD OF SURVEY EXISTS TO THE BEST OF OUR KNOWLEDGE. COUNTY RECORDS SHOW SOME BOUNDARIES AROUND THE SUBJECT PARCEL, BUT LACO WAS ONLY ABLE TO CONFIRM ONE BOUNDARY WITHOUT PERFORMING A RECORD OF SURVEY

No.	REVISION NOTES:	DATE:
1		
2		
3		
4		
5		
6		
7		

greenway
Solving community challenges
GREENWAY PARTNERS
1355 6TH STREET, SUITE 101 ARCATA, CA 95521
(707) 822-0001

ARCHITECTURAL CONCEPT SITE PLAN

SEQUOIA HUMANE SOCIETY
6073 LOMA AVE, EUREKA, CA 95503
EUREKA, CA

Drawn By:	Checked By:
JAB	JAB
Date: 02/19/25	Scale: AS SHOWN

DRAWING NUMBER
C—1.2

PLOT DATE:2/19/2025 9:48 AM