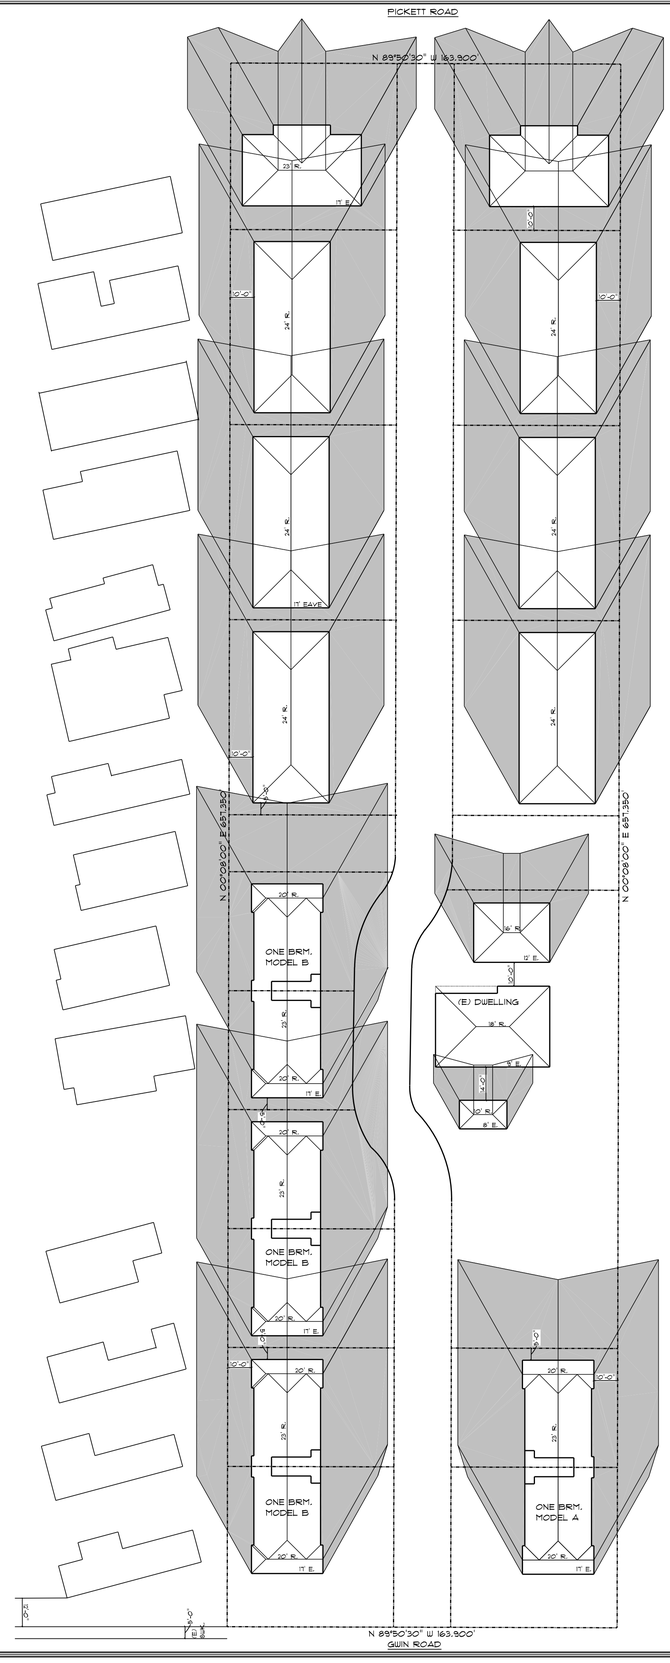

SOLAR SHADOW LENGTHS

	RIDGE HT.							
	8'	10'	12'	16'	17'	20'	23'	24'
A	22.16'	27.7'	33.25'	44.33'	47.1'	55.41'	63.72'	66.49'
B	16.64'	20.80'	24.96'	33.32'	35.4'	41.64'	47.88'	49.98'
C	22.16'	27.7'	33.25'	44.33'	47.1'	55.41'	63.72'	66.49'

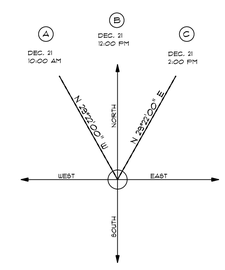

NORTH

SOLAR SHADING PLAN

SCALE: 1" = 30'-0"

JOB No.

22-015

DRAFTING:

THE MILL YARD
Your Building Materials Supply Center

Brian Reilly
4949 West End Road
Arcata, CA 95521
(707) 826-9800
brian@millyard1.com

CONTRACTOR SHALL VERIFY ALL ELEVATIONS AND DIMENSIONS OF EXISTING CONDITIONS OR INSTR WORK PRIOR TO COMMENCING ANY WORK. ALL DISCREPANCIES SHALL BE BROUGHT TO THE ATTENTION OF THE DESIGNER BEFORE ANY WORK IS PERFORMED. ALL CONSTRUCTION SHALL BE PERFORMED BY A CURRENT JOB. A CALIFORNIA LICENSED CONTRACTOR & AN ARCHITECT OR ENGINEER SHOULD BE ACQUIRED FOR ALL PROJECTS.

JOB TITLE:

SOLAR SHADE

for:
Dane Valadao
1904 Pickett
McKinleyville, CA 95519

PROJECT:

APN: 510-381-021
1904 Pickett Road
McKinleyville, CA 95519

ENGINEERING:

REVISIONS

ALL WORK SHALL BE IN CONFORMANCE WITH THE 2016 EDITIONS OF THE CALIFORNIA BUILDING CODE.
CALIFORNIA 2016 RESIDENTIAL CODE,
CALIFORNIA 2016 ELECTRICAL CODE,
CALIFORNIA 2016 MECHANICAL CODE,
CALIFORNIA 2016 PLUMBING CODE,
CALIFORNIA ENERGY CODE,
CALIFORNIA FIRE CODE,
CALIFORNIA GREEN BUILDING CODE,
& LOCAL ORDINANCES.
THE CALIFORNIA BUILDING STANDARDS CODE IS BASED ON THE 2015-IBC.

1/4/2024

ENGR. JOB No. .

DRAWN BY: BAR

SHEET No.

1