Exhibit C – Parking and Vicinity Map

2 PROJECT LOCATION
1" = 1'-0"

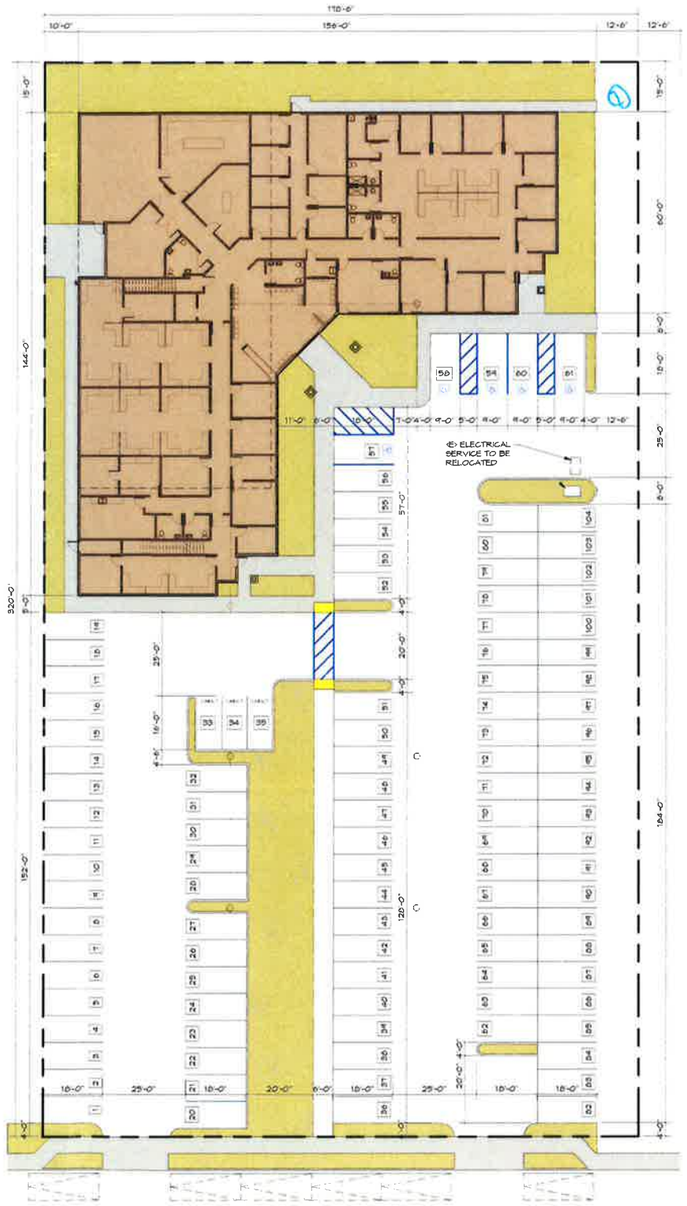

PARKING PROVIDED

COMPACT STALLS	3
STANDARD STALLS	96
ACCESSIBLE STALLS	4
VAN ACCESSIBLE STALLS	1
TOTAL	104

PARKING REQUIRED
1/300 S.F. + 1/EMPLOYEE

1ST FLOOR	45
2ND FLOOR	11
EMPLOYEES	48
TOTAL	104

N

1 SITE PLAN
1" = 20'-0"

DHHS MCKINLEYVILLE

1615 HEARTWOOD DRIVE
McKINLEYVILLE, CA 95519

AP# 508-251-052

NOT FOR CONSTRUCTION

LICENSED ARCHITECT
THOMAS BOND
C-26209
JUNE 30, 2019
Renewal 2021
STATE OF CALIFORNIA

tba
Thomas Bond & Associates
5432 Cummings Road
Eureka, California 95503
707.441.0751 Phone
707.362.1113 Mobile

PROJECT NUMBER : 164
SCALE : AS NOTED
DRAWING DATE : 03/23/18

#	ISSUED BY	DESCRIPTION	DATE

NOT PUBLISHED, ALL RIGHTS RESERVED. THESE DRAWINGS AND SPECIFICATIONS, AND IDEAS, DESIGNS AND ARRANGEMENTS REPRESENTED THEREBY ARE AND SHALL REMAIN THE PROPERTY OF THE ARCHITECT. NO PART THEREOF SHALL BE REPRODUCED, COPIED, ADAPTED, DISCLOSED OR DISTRIBUTED TO OTHERS, SOLD, PUBLISHED, OR OTHERWISE USED WITHOUT THE PRIOR WRITTEN CONSENT OF AND APPROPRIATE COMPENSATION TO THE ARCHITECT. VISUAL CONTACT WITH THE ABOVE DRAWINGS OR SPECIFICATIONS SHALL CONSTITUTE CONCLUSIVE EVIDENCE OF ACCEPTANCE OF THESE RESTRICTIONS.

DRAWING DESCRIPTION

SITE PLAN

DRAWING NUMBER

A1.1