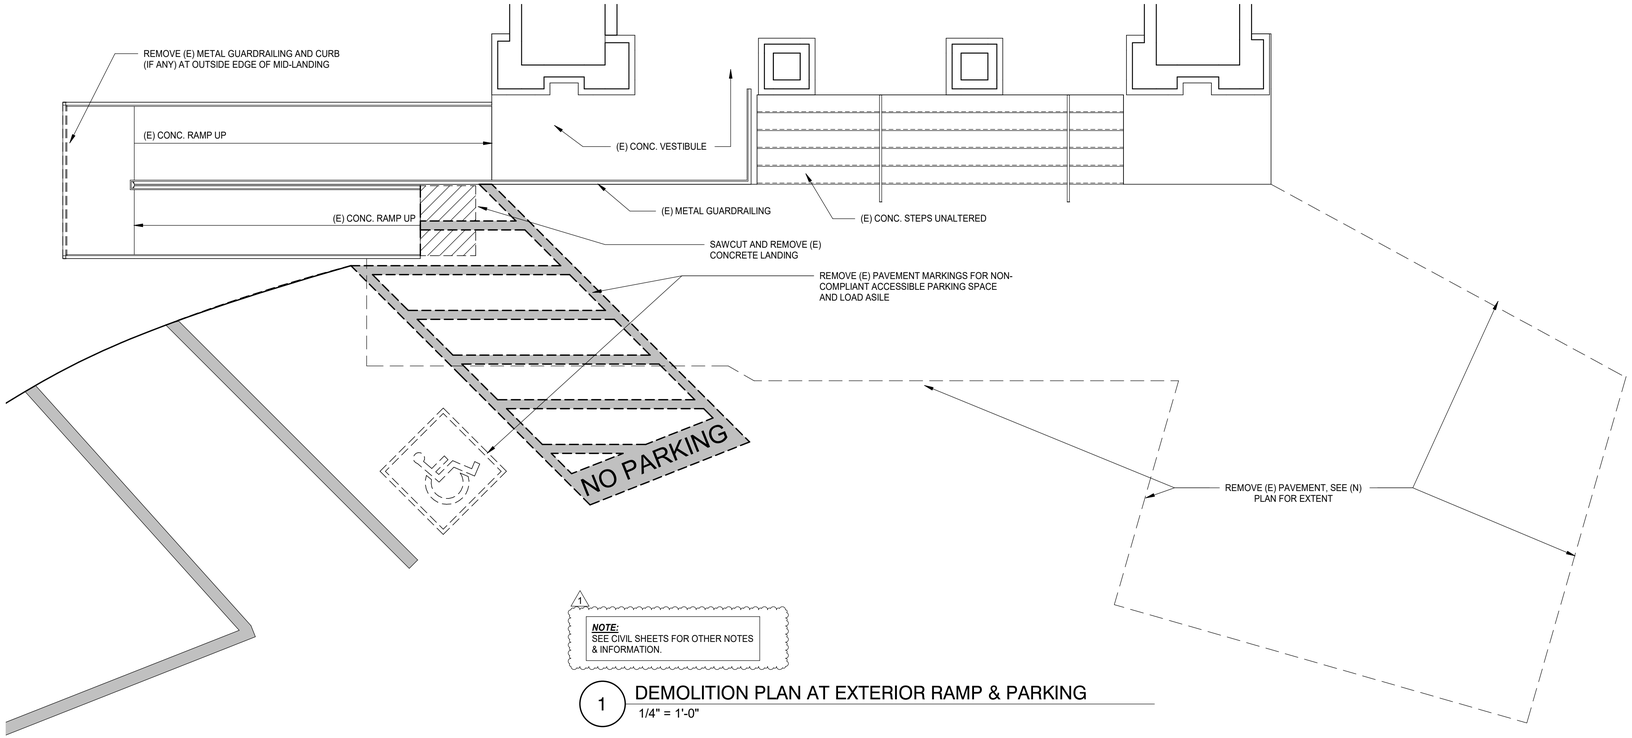

NOTE:
SEE CIVIL SHEETS FOR OTHER NOTES & INFORMATION.

1 DEMOLITION PLAN AT EXTERIOR RAMP & PARKING
1/4" = 1'-0"

ACCESSIBLE PATH-OF-TRAVEL
EXISTING CONDITIONS

1. WIDTH = 48" MINIMUM.
2. HEIGHT = 6'-8" MIN. CLEAR w/o OBSTRUCTIONS.
3. NO VERTICAL CHANGE GREATER THAN 1/2".
4. CROSS SLOPE = 2 % MAX.
5. SLOPE IN DIRECTION OF TRAVEL = 5% MAX.
6. SURFACE IS ALL-WEATHER MATERIAL(S), FIRM & STABLE.

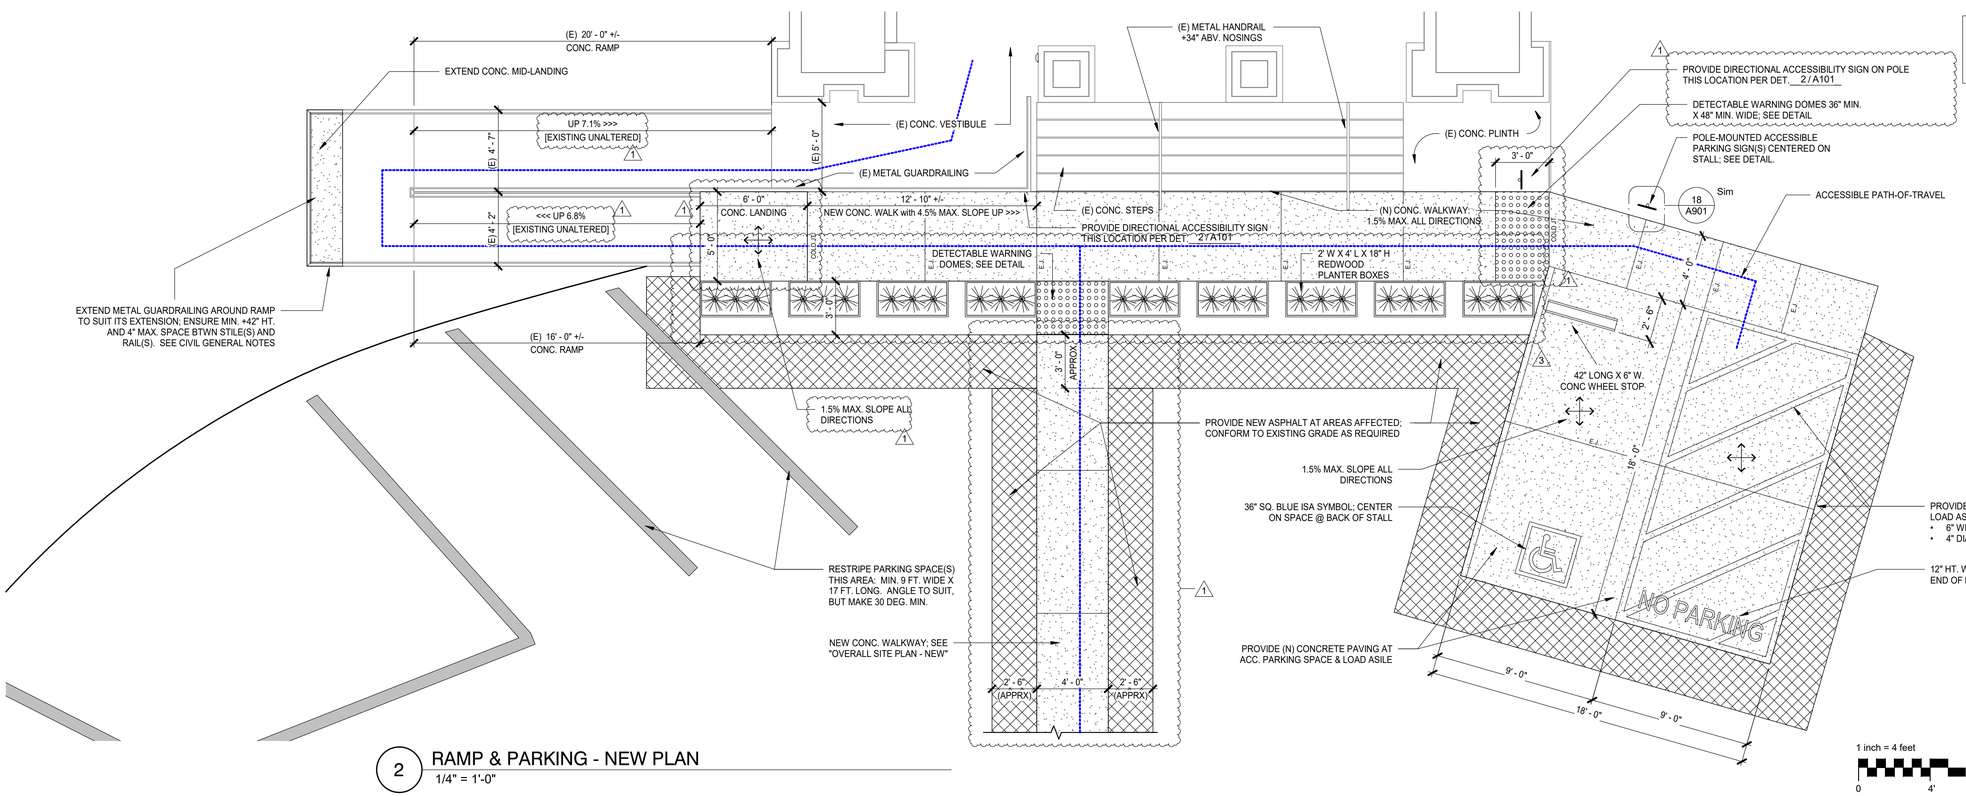

NOTE:
SEE CIVIL AND STRUCTURAL SHEETS FOR ADDITIONAL NOTES & INFORMATION.

2 RAMP & PARKING - NEW PLAN
1/4" = 1'-0"

REVISION SCHEDULE

NO.	DESCRIPTION	DATE
1	1ST REVIEW	7/11/18
3	PLANTERS	4/16/19

SEAL:

LICENSED ARCHITECT
CHARLES L. BEAVERS
No. C 9,601
CHARLES BEAVERS
REN. 4-30-17
STATE OF CALIFORNIA

CONSULTANT:

BrokawDesign

P.O. BOX 3103
ROHNERT PARK, CA 94927

WWW.BROKAWDESIGN.COM

PROJECT:

Accessibility Improvements

Fortuna Veterans Memorial Building

County of Humboldt

1426 Main Street
Fortuna, CA 95540

SHEET NAME:

EXTERIOR MODIFICATIONS

ISSUE DATE:	4/30/2018
PREPARATION AND REVIEW	
DRAWN BY:	Author
DESIGNER:	Designer
PROJ MGR:	
PEER REVIEW:	Checker

SHEET NUMBER:

A102