ATTACHMENT No. 4
DIAGRAM PLAN

BASE GROSS SQUARE FEET REQUIRED

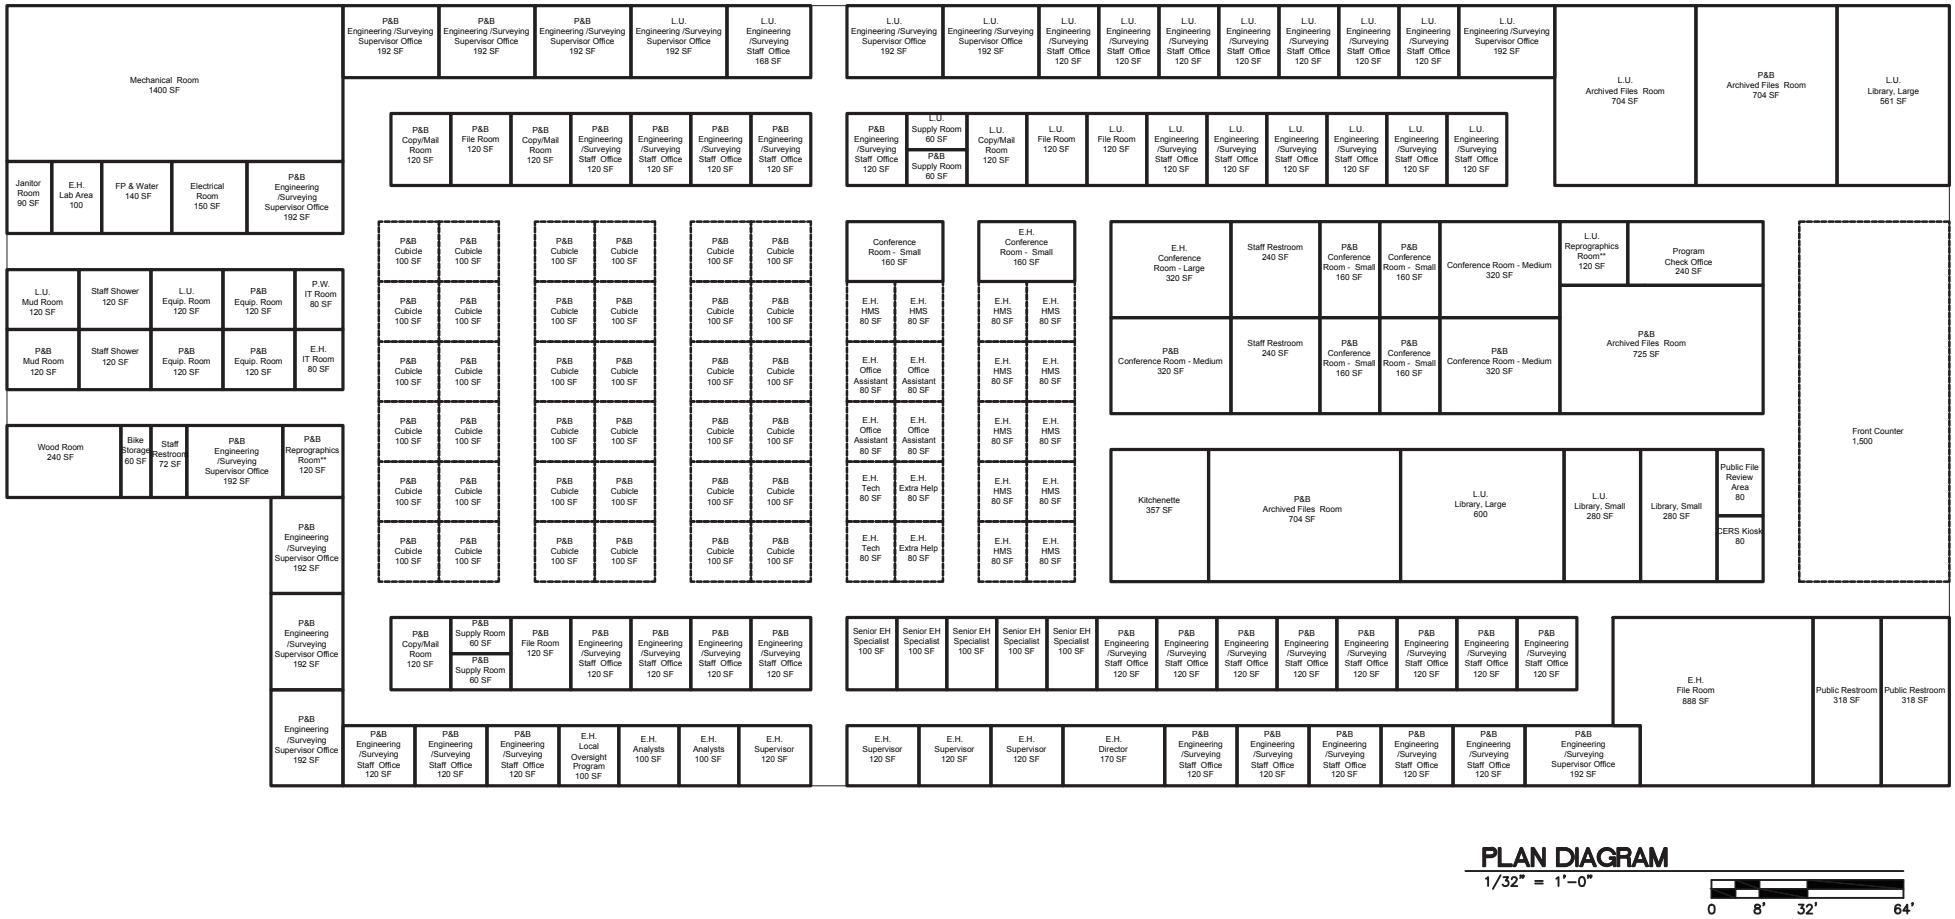
Mechanical Room 1400 SF
Janitor Room 90 SF
E.H. Lab Area 100
FP & Water 140 SF
Electrical Room 150 SF
P&B Engineering /Surveying Supervisor Office 192 SF
L.U. Mud Room 120 SF
Staff Shower 120 SF
L.U. Equip. Room 120 SF
P&B Equip. Room 120 SF
P.W. IT Room 80 SF
P&B Mud Room 120 SF
Staff Shower 120 SF
P&B Equip. Room 120 SF
P&B Equip. Room 120 SF
E.H. IT Room 80 SF
Wood Room 240 SF
Bike Storage 60 SF
Staff Restroom 72 SF
P&B Engineering /Surveying Supervisor Office 192 SF
P&B Reprographics Room** 120 SF
P&B Engineering /Surveying Supervisor Office 192 SF
P&B Engineering /Surveying Supervisor Office 192 SF
P&B Engineering /Surveying Supervisor Office 192 SF
P&B Engineering /Surveying Supervisor Office 192 SF
P&B Engineering /Surveying Supervisor Office 192 SF
P&B Engineering /Surveying Supervisor Office 192 SF
L.U. Engineering /Surveying Supervisor Office 192 SF
L.U. Engineering /Surveying Staff Office 168 SF
P&B Copy/Mail Room 120 SF
P&B File Room 120 SF
P&B Copy/Mail Room 120 SF
P&B Engineering /Surveying Staff Office 120 SF
P&B Engineering /Surveying Staff Office 120 SF
P&B Engineering /Surveying Staff Office 120 SF
P&B Engineering /Surveying Staff Office 120 SF
P&B Cubicle 100 SF
P&B Cubicle 100 SF
P&B Cubicle 100

ATTACHMENT No. 4
DIAGRAM PLAN

ADDITIVE OPTION ONE

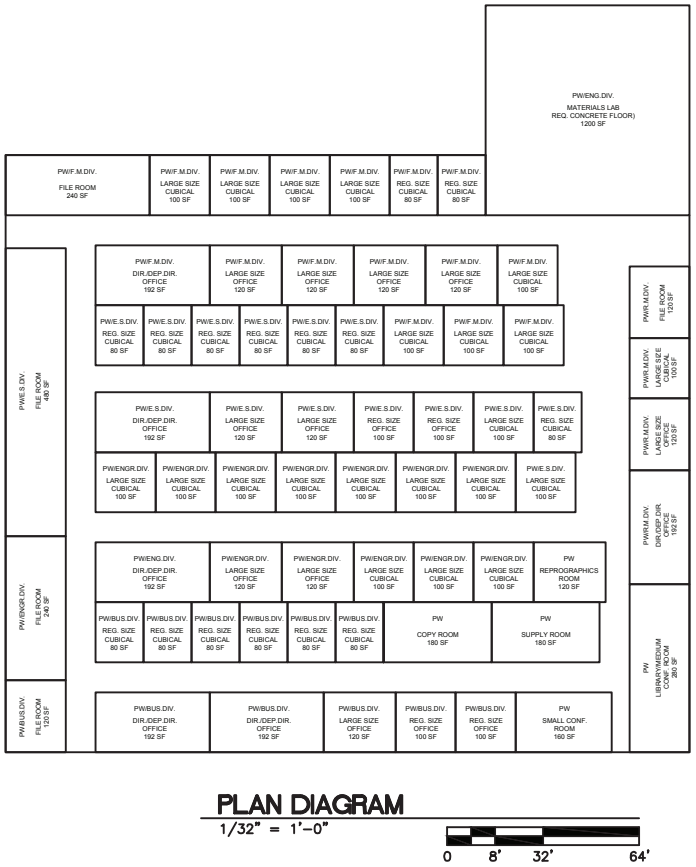

Note: This diagram is being provided to graphically depict all of the space needs of the additive option. The diagram does not represent a preferred layout of the proposed building space. The actual layout of the space will need to be based upon the proposed building in consultation with the Department of Public Works.