DAZEY FARMS
APN: 208-341-005
Total Cultivation: 18,162 Sq Ft

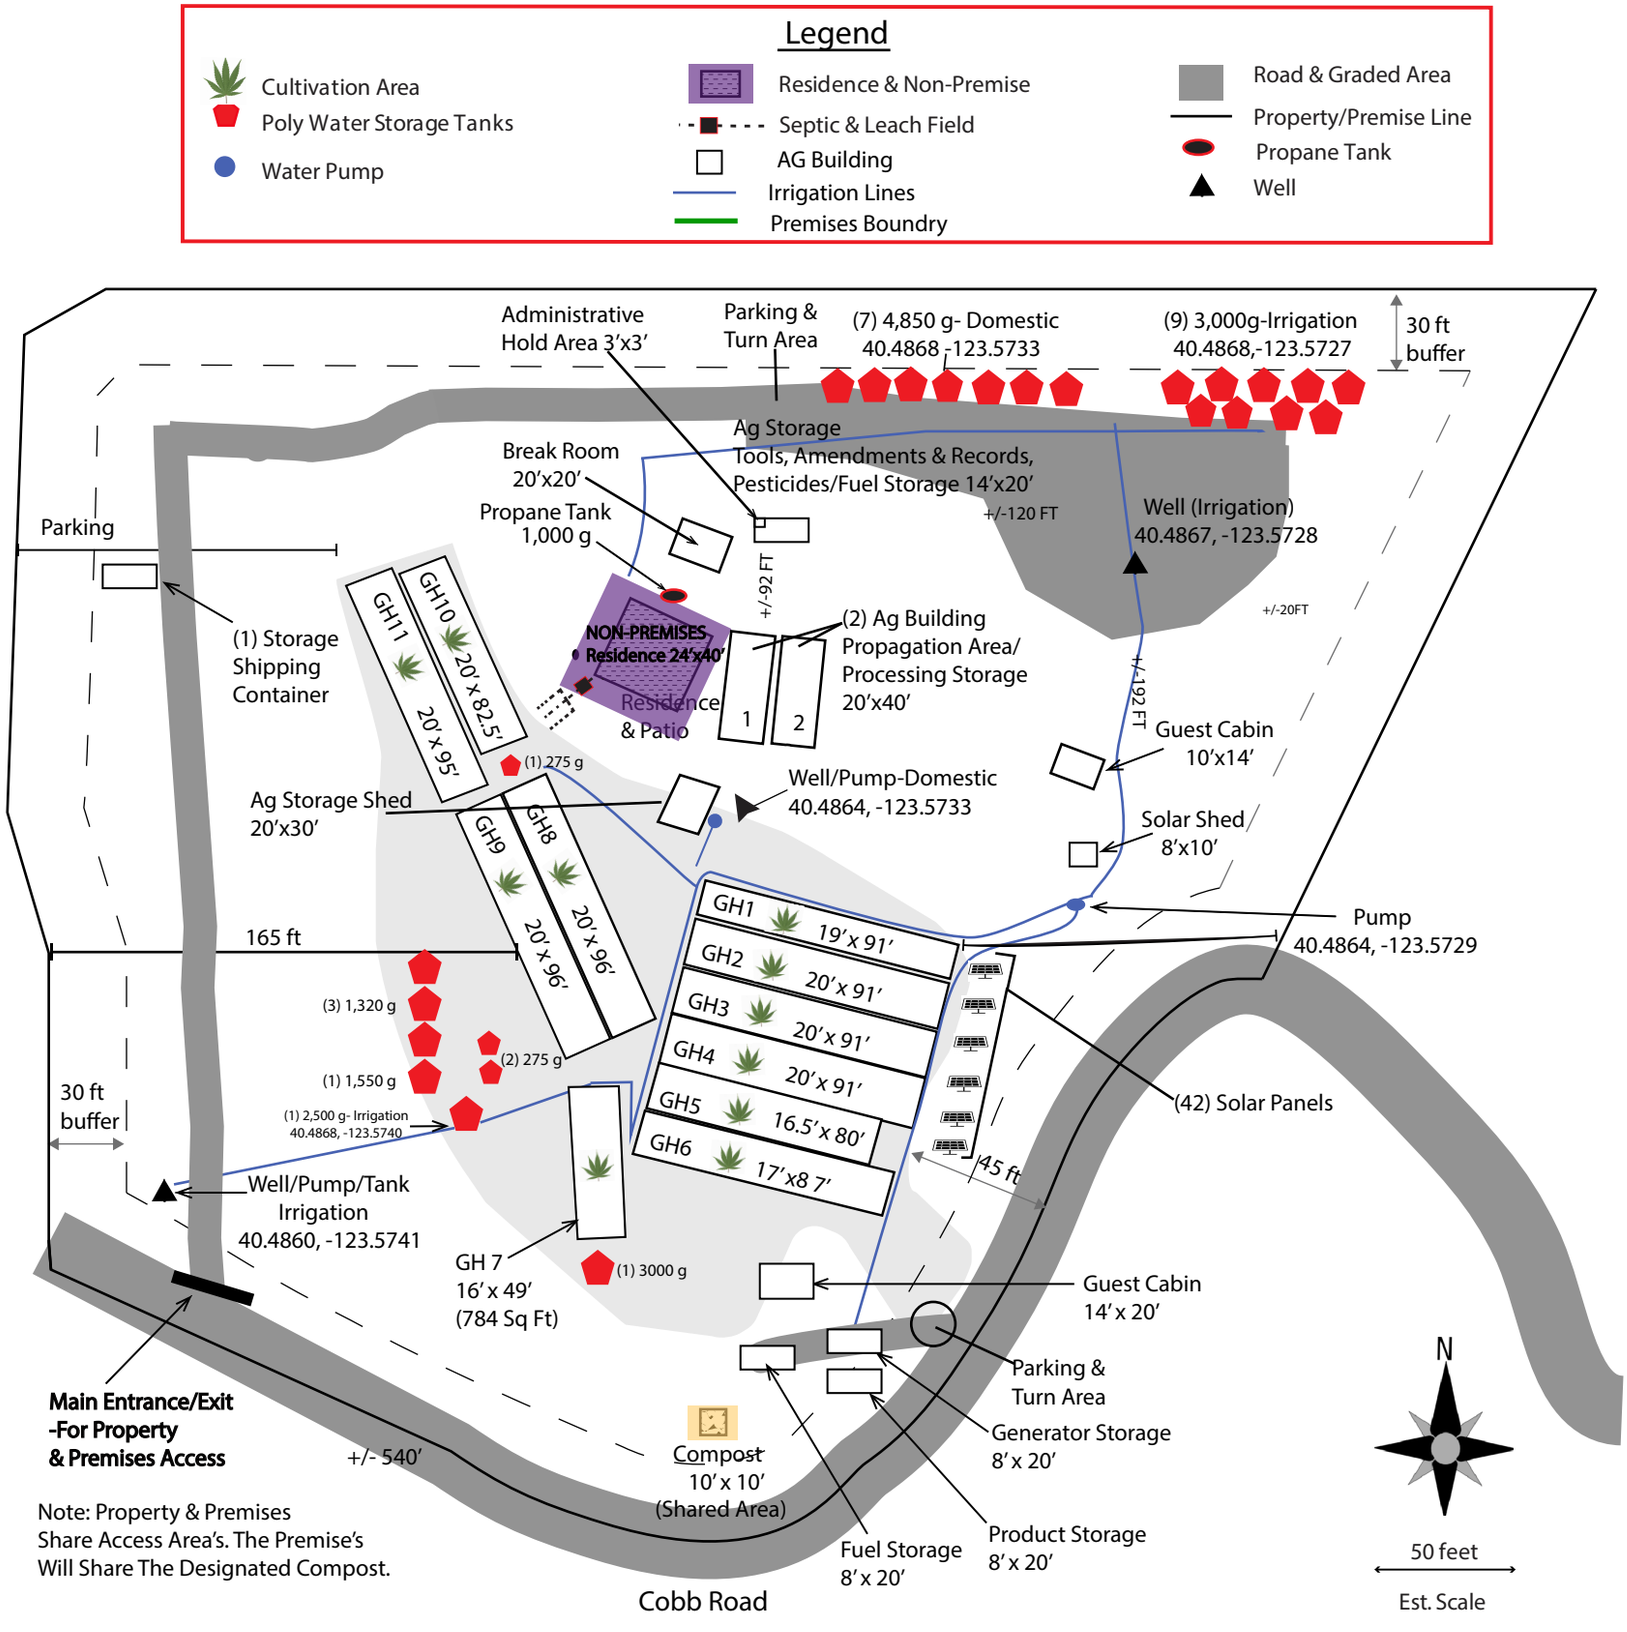

Note: Property & Premises Share Access Area's. The Premise's Will Share The Designated Compost.