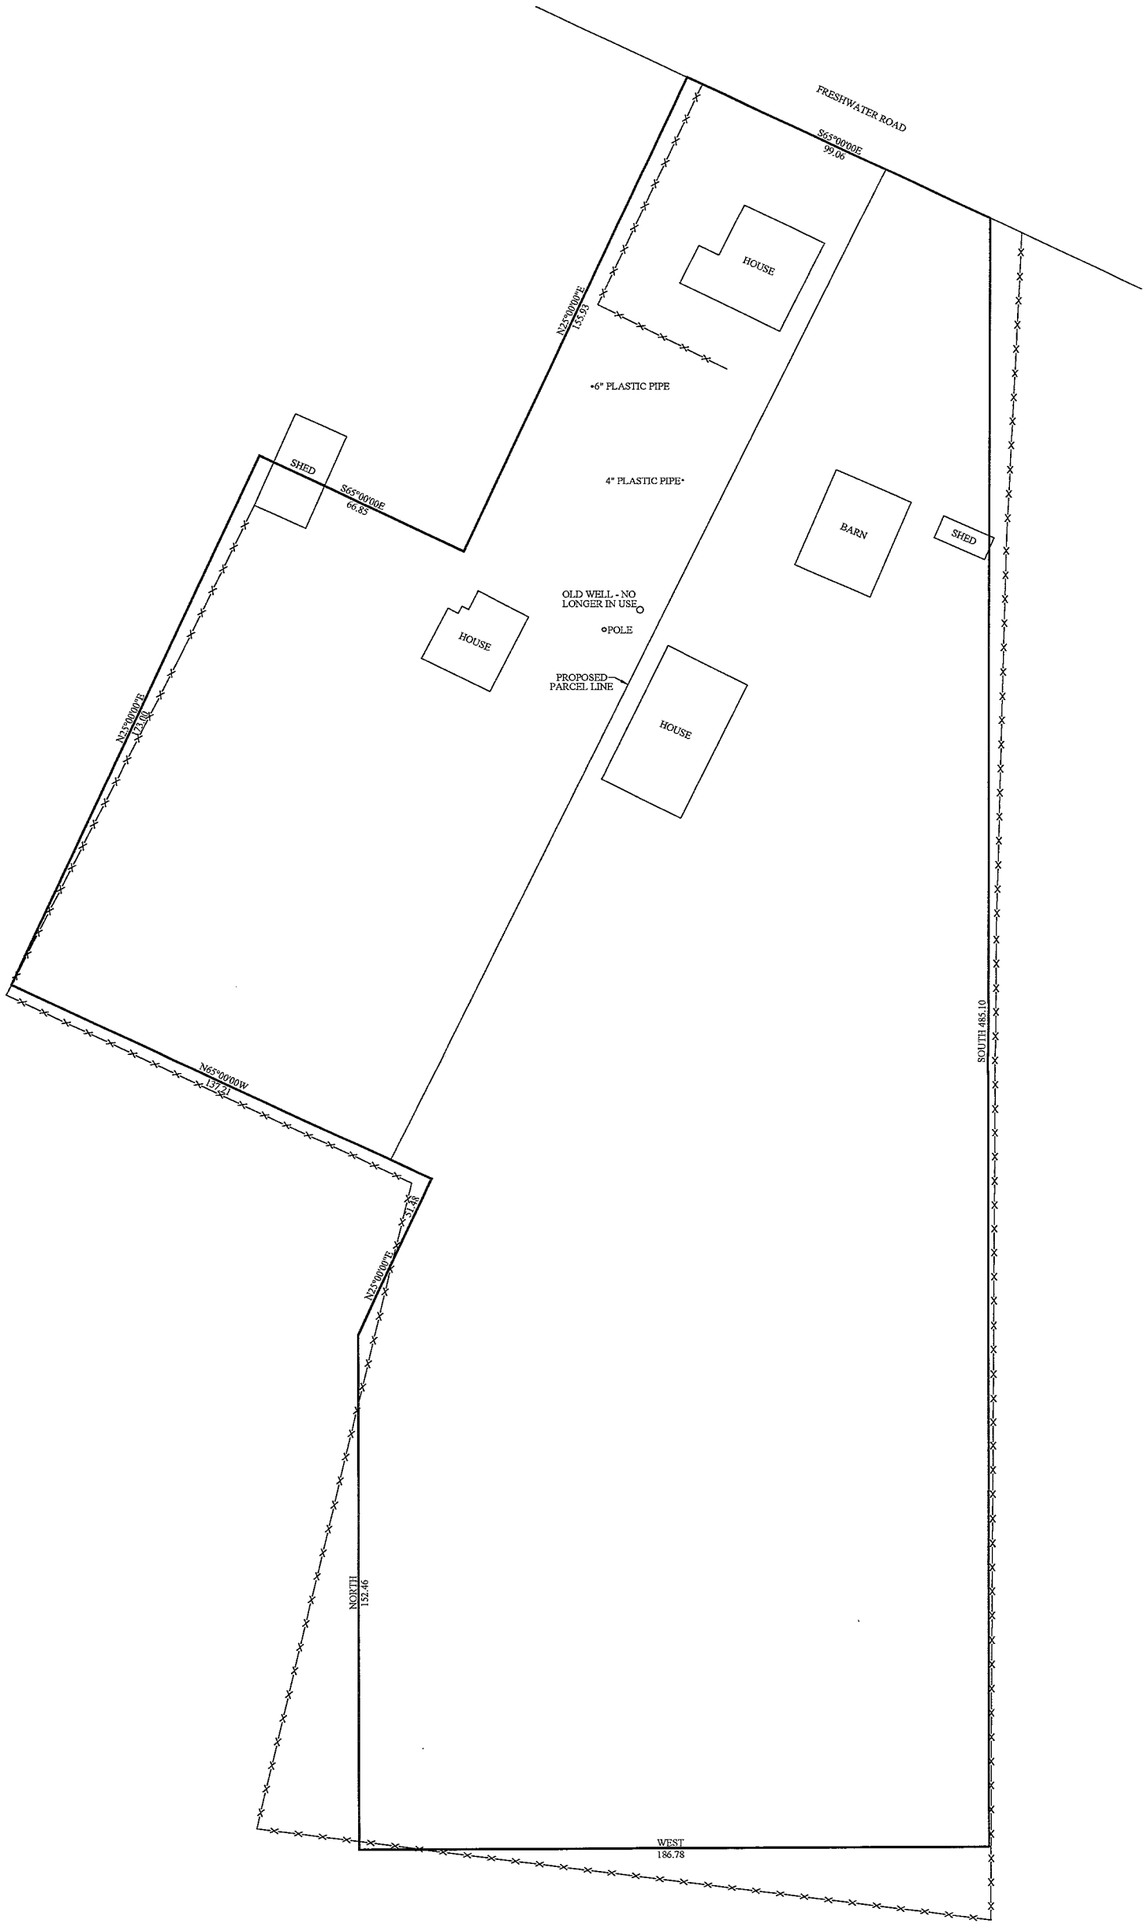

NOTES

1. PURPOSE: THE PURPOSE OF THIS SURVEY IS TO PROVIDE TOPOGRAPHIC INFORMATION TO AID IN SITE PLANNING.
2. DATE OF SURVEY: APRIL 2021
3. PROPERTY LINE INFORMATION: PROPERTY LINES ARE SHOWN BASED ON INSTRUMENT NO. 2015-006382-3.
4. UNDERGROUND DISCLAIMER: NO RESEARCH OR INVESTIGATION REGARDING UNDERGROUND PIPES, ELECTRIC LINES, OR OTHER SUBSURFACE FEATURES HAS BEEN PERFORMED. NO LIABILITY IS ASSUMED FOR ANY UNDERGROUND INFORMATION.
5. BEFORE ANY EARTHWORK IS PERFORMED ON SUBJECT PROPERTY, PROPERTY OWNER IS ADVISED TO CONTACT UNDERGROUND SERVICES ALERT (USA) FOR ACCURATE LOCATION OF UNDERGROUND UTILITIES (800-227-2600).

PLOT PLAN
FOR
ERIKA R. COOPER
IN
SECTION 3 T-N, R1E, HUMBOLDT MERIDIAN
IN THE UNINCORPORATED AREA OF HUMBOLDT COUNTY
APRIL 2021 SCALE 1" = 20'

HUMBOLDT COUNTY
STATE OF CALIFORNIA

KELLY-O'HERN ASSOCIATES
EUREKA, CALIFORNIA