Attachment 1 – Right of Way Appraisal Map

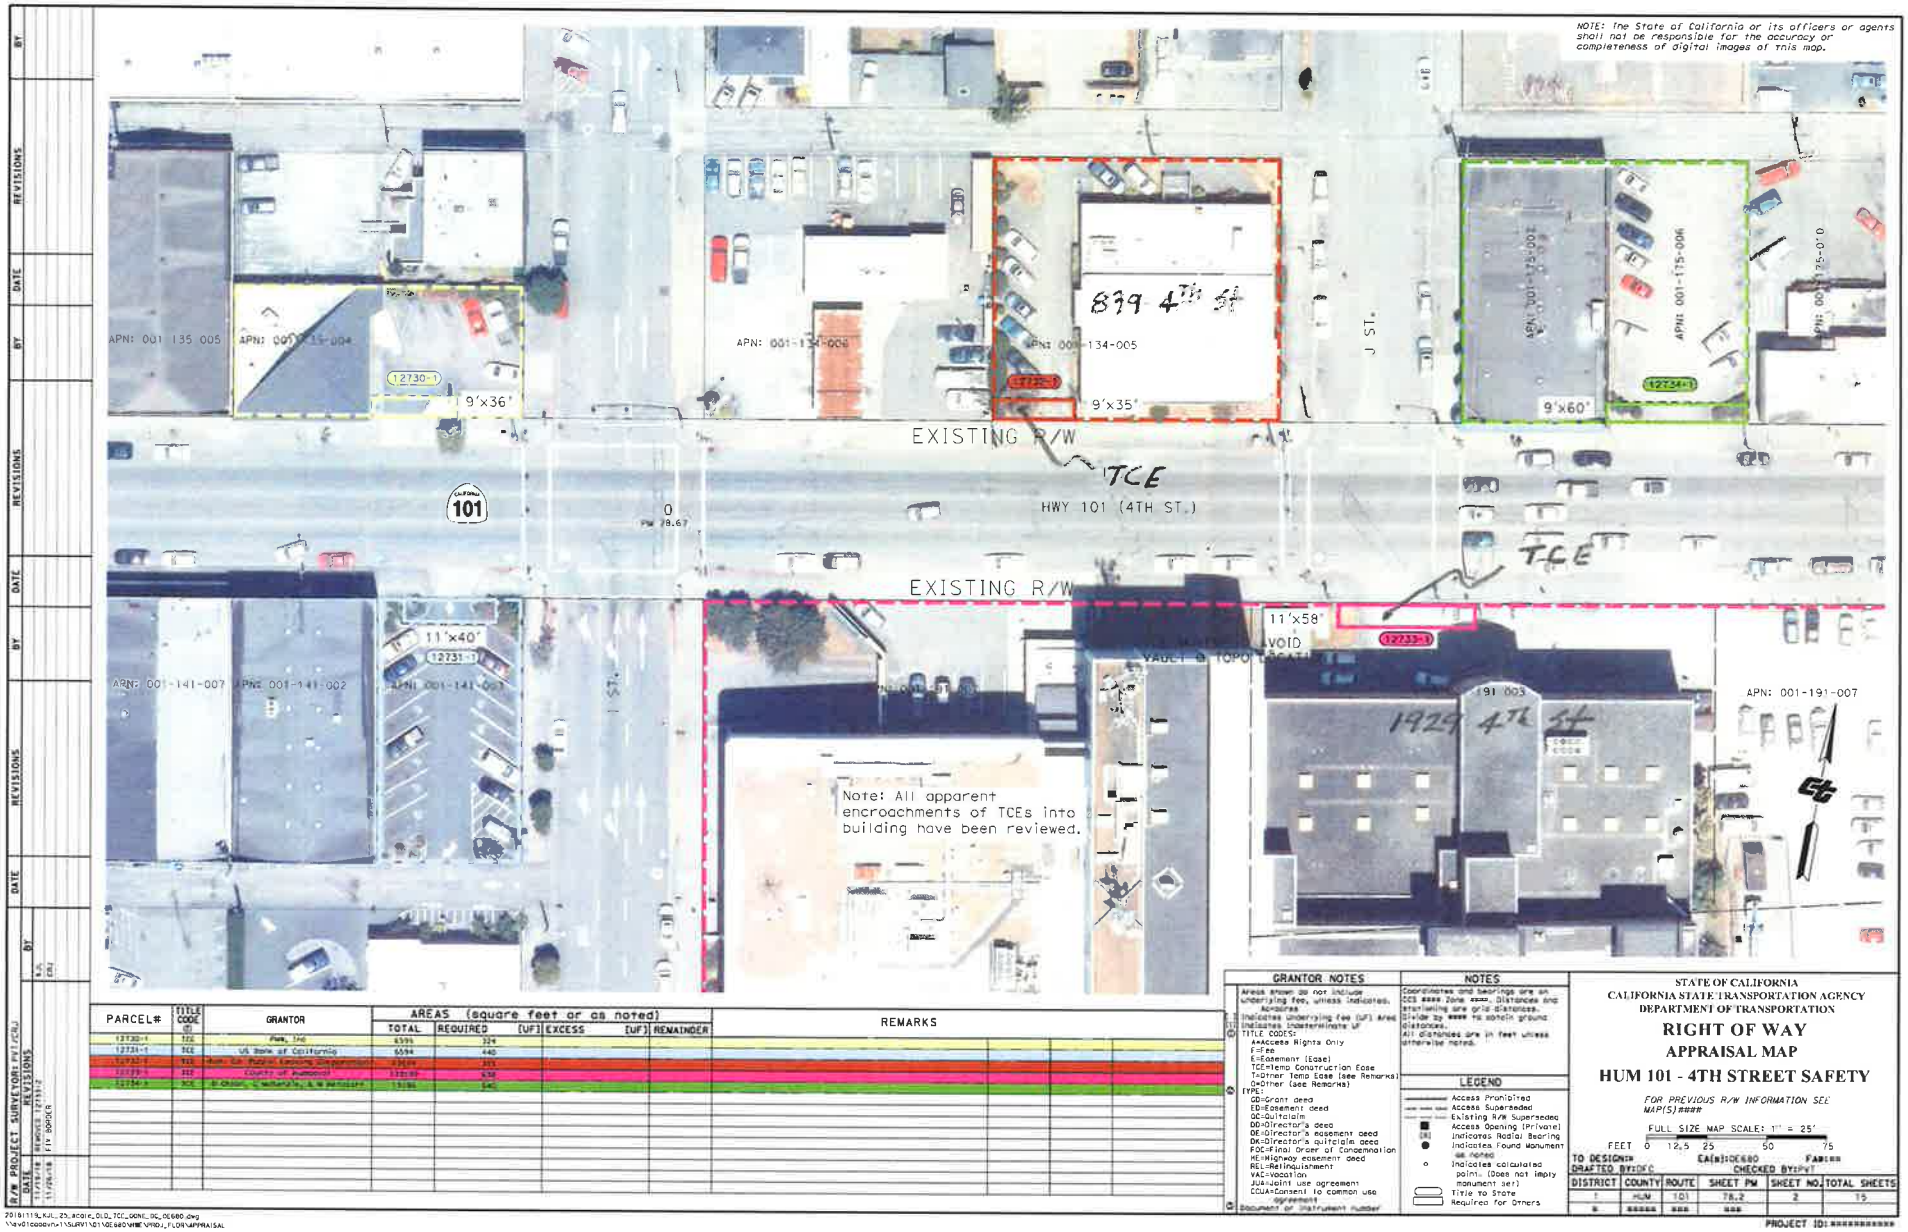

PARCEL#	TITLE CODE	GRANTOR	AREAS (square feet or as noted) TOTAL	REQUIRED	[UF]	EXCESS	[UF]	REMAINDER	REMARKS
12730-1	TCE	Pun, Inc	6594	324					
12731-1	TCE	US Bank of California	6594	440					
12732-1	TCE	Hum. Co. Public Leasing Corporation	23824	315					
12733-1	TCE	County of Humboldt	13280	638					
12734-1	TCE	El Chico, C. Michaels, & W Partners	13280	540					

GRANTOR NOTES

Areas shown do not include underlying fee, unless indicated.
Acronyms:
[UF]=Indicates Underlying Fee (UF) Area
[###]=Indicates Indeterminate UF
TITLE CODES:
A=Access Rights Only
F=Fee
E=Easement (Ease)
TCE=Temp Construction Ease
T=Other Temp Ease (see Remarks)
O=Other (see Remarks)
[TYPE]
GD=Grant deed
ED=Easement deed
QC=Quitclaim
DD=Director's deed
DE=Director's easement deed
DQ=Director's quitclaim deed
FOC=Final Order of Condemnation
HE=Highway easement deed
REL=Relinquishment
VAC=Vacation
JUA=Joint use agreement
CCUA=Consent to common use agreement
[Document or Instrument number]

NOTES

Coordinates and bearings are on CCS #### Zone ####. Distances and stationing are grid distances. Divide by #### to obtain ground distances.
All distances are in feet unless otherwise noted.

LEGEND

- Access Prohibited
- Access Superseded
- Existing R/W Superseded
- Access Opening (Private)
- [N] Indicates Radial Bearing
- Indicates Found Monument as noted
- Indicates calculated point. (Does not imply monument set)
- Title to State
- Required for Others

STATE OF CALIFORNIA
CALIFORNIA STATE TRANSPORTATION AGENCY
DEPARTMENT OF TRANSPORTATION

RIGHT OF WAY
APPRAISAL MAP
HUM 101 - 4TH STREET SAFETY

FOR PREVIOUS R/W INFORMATION SEE MAP(S) ####

FULL SIZE MAP SCALE: 1" = 25'
FEET 0 12.5 25 50 75

TO DESIGN#### EA(s):0E680 FAB###
DRAFTED BY:EFC CHECKED BY:PT

DISTRICT	COUNTY	ROUTE	SHEET PM	SHEET NO.	TOTAL SHEETS
1	HUM	101	78.2	2	15
1	#####	###	###		

PROJECT ID: ##########

R/W PROJECT SURVEYORS PVT.CRU
REVISIONS
DATE
BY